

THE LEICESTERSHIRE COUNTY COUNCIL
(PROHIBITION OF COMMERCIAL VEHICLES OVER 7.5 TONNES) (VARIOUS
PARISHES)(WESTERN DIVISION) ORDER 1990 (DISTRICT OF NORTH WEST
LEICESTERSHIRE)(AMENDMENT 30) (GRACEDIEU LANE, BELTON) ORDER 202

THE LEICESTERSHIRE COUNTY COUNCIL hereby gives notice that it proposes to make an Order under Sections 1(1), 2(1), 2(4) 3(2) 4 and 5 of, and Part IV of Schedule 9 to, the Road Traffic Regulation Act 1984 ("the Act"), and of all other enabling powers, and after consultation with the Chief Officer of Police in accordance with Part III of Schedule 9 to the Act, the effect of which will be:

Imposition of a 7.5 Tonne weight limit on Gracedieu Lane, Belton

A copy of the proposed Order, together with a plans illustrating the proposals and an explanatory statement giving the Council's reasons for proposing to make the Order may be inspected during normal office hours at my offices, Room 200, County Hall, Glenfield, Leicester LE3 8RA and at the offices of North West Leicestershire District Council, Customer Centre, Belvoir Road, Coalville, LE67 3PD and on the notice boards at Belton Parish Council and Osgathorpe Parish Council.



Documents can also be viewed online at <https://www.leicestershire.gov.uk/roads-and-travel/cars-and-parking/traffic-management-consultations> from 2nd October 2026.

Objections to the proposals, specifying the grounds on which they are made, should be sent in writing to the undersigned by no later than 23rd October 2026, quoting reference HT/HTWMT/6232. Alternatively, objections can be sent via email to hayley. Tennant@leics.gov.uk.

If you require alternative formats of this advertisement, for example, larger print in a minimum of 12 point type size, braille or fax transmission, please telephone Leicester (0116) 305 0001.

Dated: 2nd October 2026

Fiona McMillan, Chief Legal Officer, Leicestershire County Council, County Hall, Glenfield, Leicester LE3 8RA

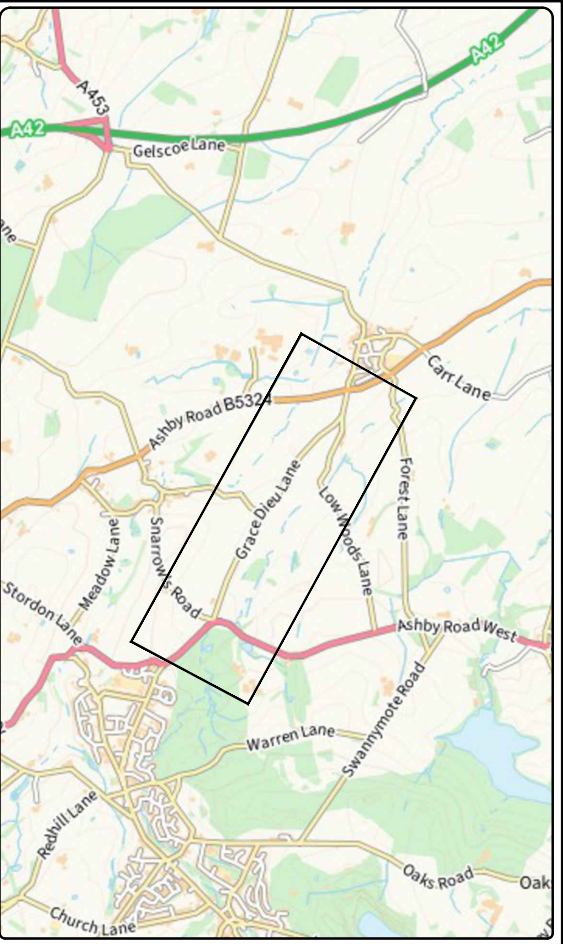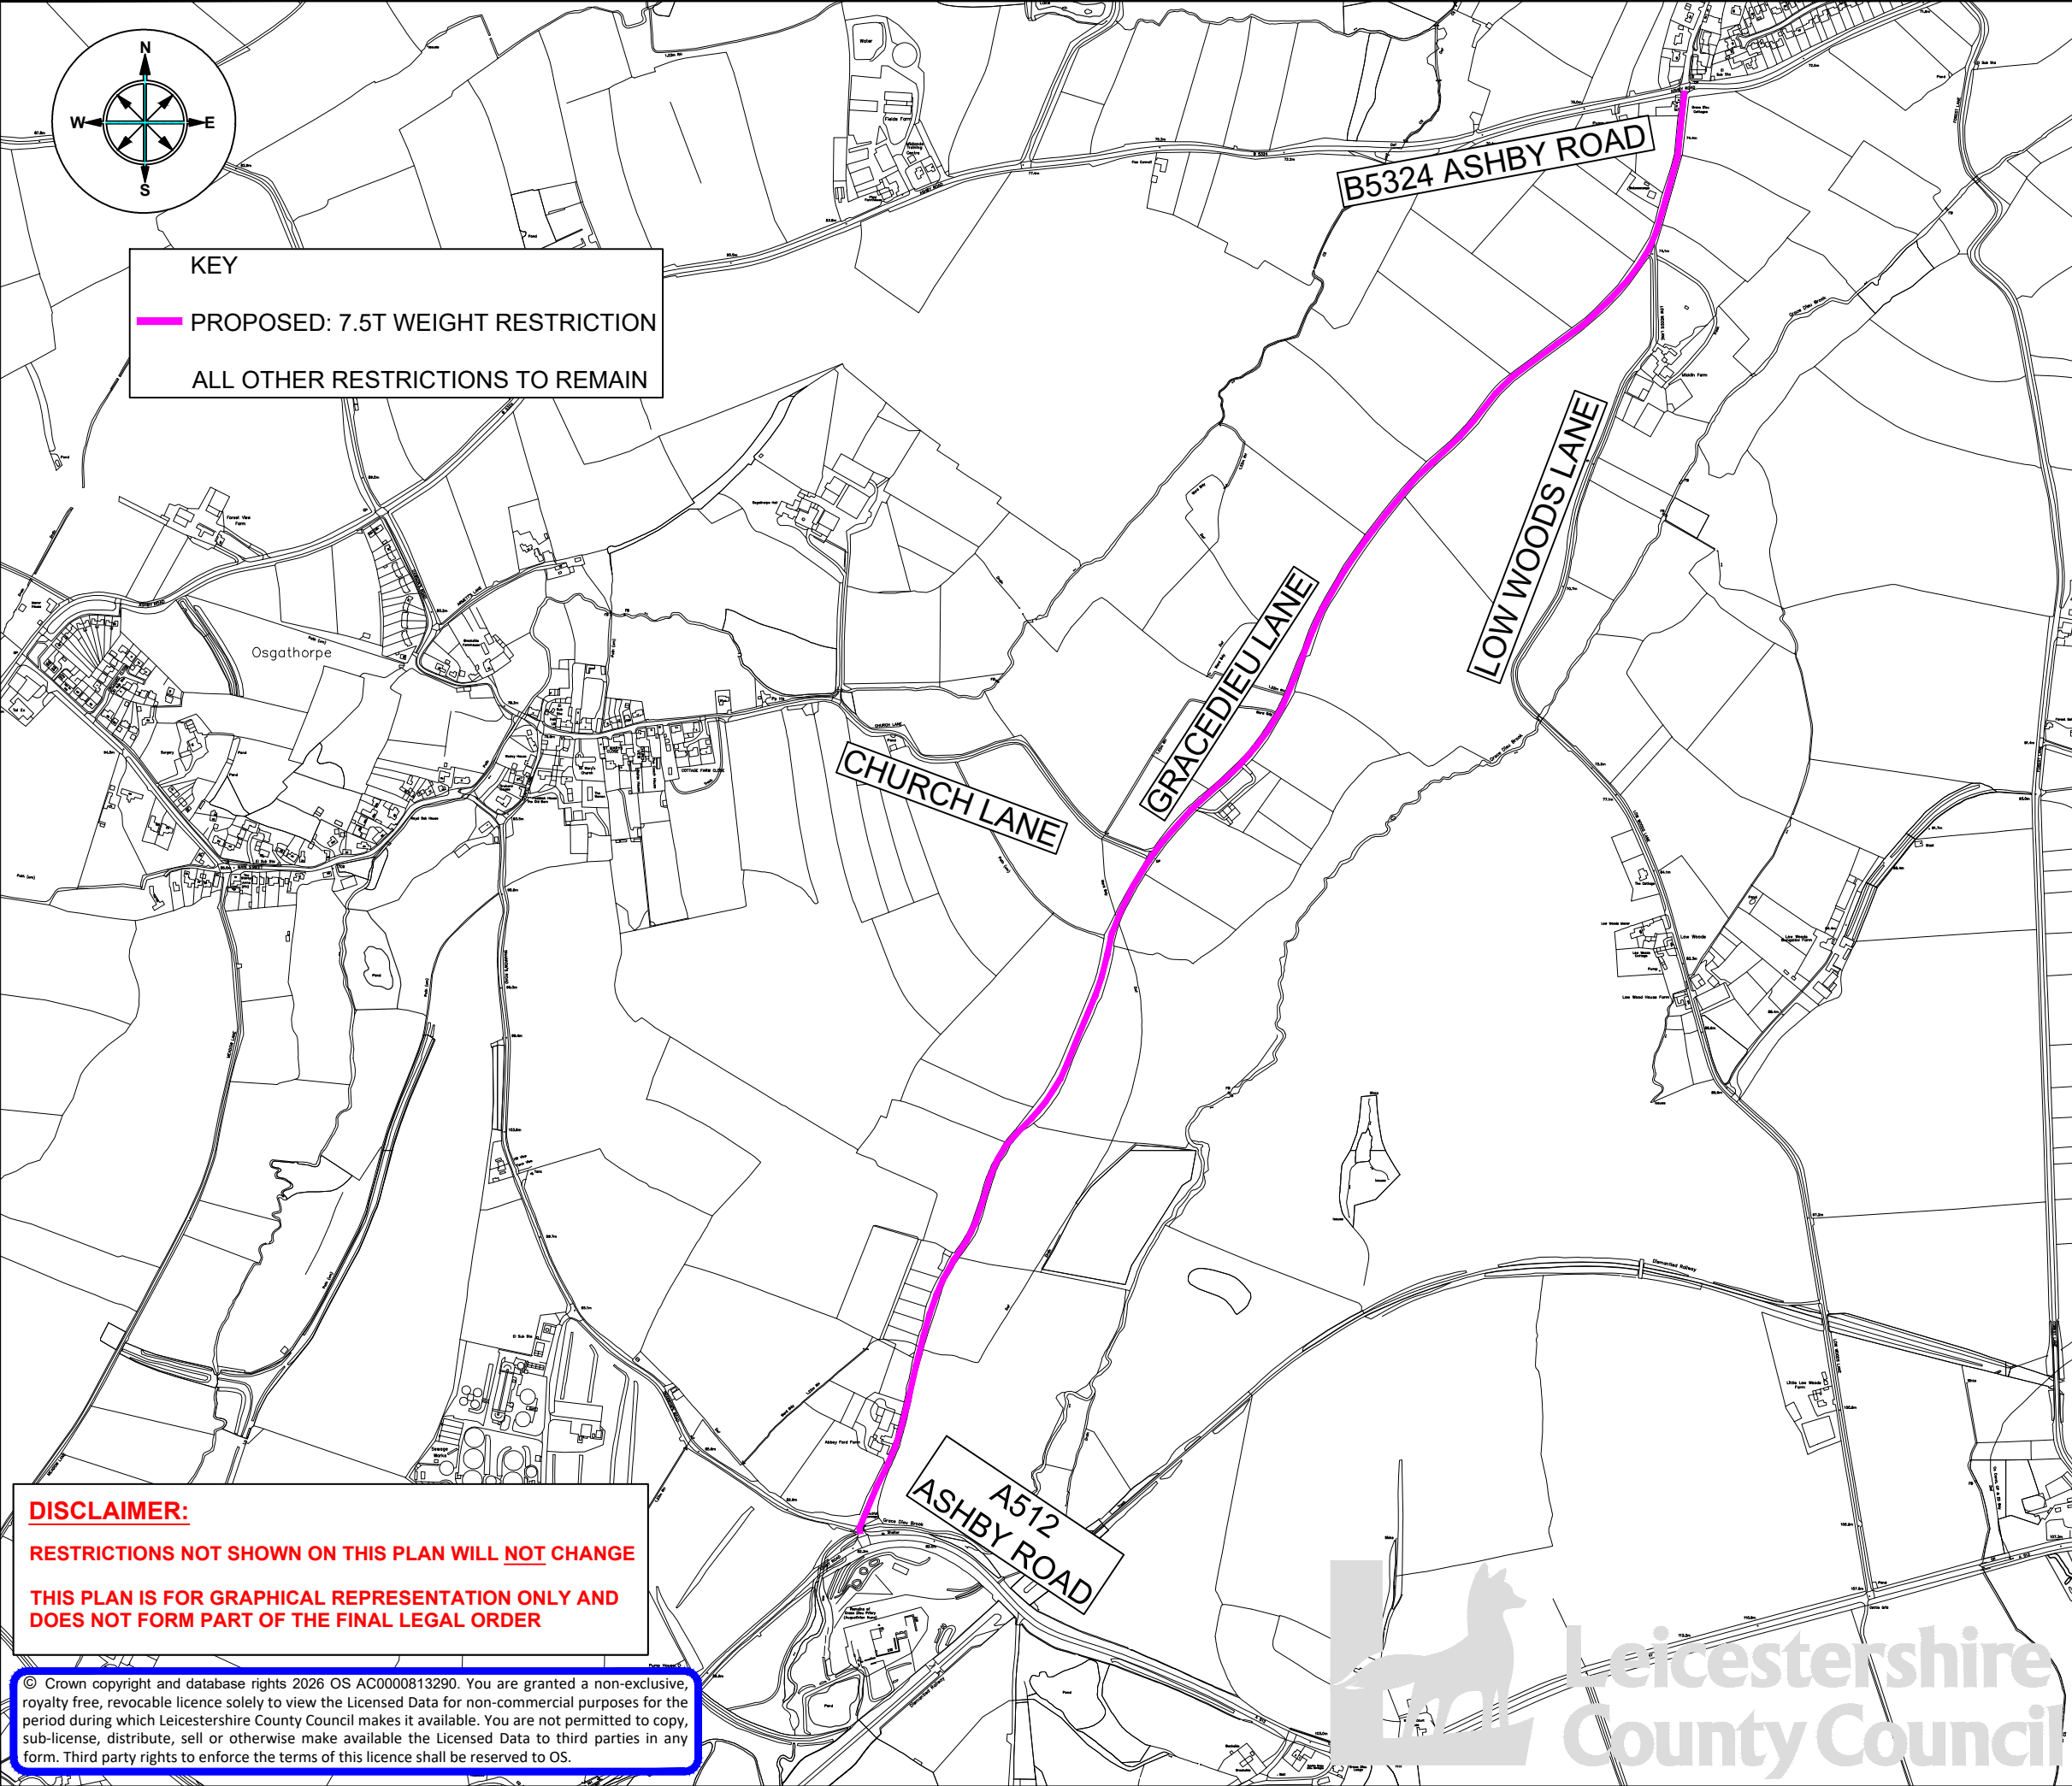

GROWTH, ENVIRONMENT AND
TRANSPORT DEPARTMENT

ANN CARRUTHERS
DIRECTOR

NETWORK MANAGEMENT
DEVELOPMENT & GROWTH

GRACEDIEU LANE, BELTON

TITLE:
PROPOSED 7.5T WEIGHT RESTRICTION

DRAWING NUMBER		SCALE	
TM5267/T1/1		NTS	
PREPARED BY:	SB	DATE:	JULY 2026
CHECKED BY:	SM	SIZE :	A3
APPROVED BY:	GN	CORR. FILE :	

COUNTY HALL * GLENFIELD * LEICESTER * LE3 8ST
Tel: 0116 3050001

www.leicestershire.gov.uk

THE LEICESTERSHIRE COUNTY COUNCIL
(PROHIBITION OF COMMERCIAL VEHICLES OVER 7.5 TONNES) (VARIOUS
PARISHES)(WESTERN DIVISION) ORDER 1990 (DISTRICT OF NORTH WEST
LEICESTERSHIRE)(AMENDMENT 30) (GRACEDIEU LANE, BELTON) ORDER 202

The Leicestershire County Council ("the Council") in exercise of its powers under Sections 1(1), 2(1), 2(4), 3(2), 4 and 5 of, and Part IV of Schedule 9 to, the Road Traffic Regulation Act 1984 ("the Act") and of all other enabling powers, after consultation with the Chief Officer of Police in accordance with Part III of Schedule 9 to the Act, hereby makes the following Order:-

1. This Order shall come into force on the **INSERT DATE** and may be cited as "The Leicestershire County Council (Prohibition of Commercial Vehicles over 7.5 Tonnes)(Various Parishes)(Western Division) Order 1990 (District of North West Leicestershire) (Amendment 30) (Gracedieu Lane, Belton) Order 202".
2. In this Order "Heavy Commercial Vehicle" has the same meaning as in Section 138 of the Act.
3. Save as provided in Article 4 of this Order no heavy commercial vehicle shall, except upon the direction or with the permission of a police officer or a community support officer, proceed along those lengths of roads specified in the Schedule to this Order.
4. Nothing in Article 3 of this Order shall make it unlawful for a heavy commercial vehicle to proceed in any length of road specified in the Schedule to this Order if the vehicle is being used:-

- (a) for or in connection with the conveyance of goods to or from any premises situated on or adjacent to that length of road or on or adjacent to any other road which is accessible only from that length of road;
- (b) for the purposes of agriculture on any land adjacent to that length of road or on or adjacent to any other road which is accessible only from that length of road or for or in connection with the conveyance or haulage of timber felled upon such land
- (c) in connection with the carrying out on or on premises situated on or adjacent to that length of road or on or adjacent to any other road which is accessible only from that length of road of any of the following operations, namely –
 - (i) building, industrial or demolition operations;
 - (ii) the removal of obstructions to traffic;
 - (iii) the maintenance, improvement or reconstruction of any road, and
 - (iv) the laying, erection, alteration or repair in, or in land adjacent to, the road, of any sewer or any main, pipe or apparatus for the supply of water, gas or electricity, or of any electronic communications apparatus within the meaning given in paragraph 5 of Schedule 3A to the Communications Act 2003;
- (d) for fire brigade, police or ambulance purposes;
- (e) to proceed to or from any premises which are situated on or adjacent to that length of road or on or adjacent to any other road which is accessible only from that length of road and at which the vehicle is to be or has been garaged, serviced or repaired, and for the avoidance of doubt a vehicle which is to be or has been refuelled shall not be regarded as a vehicle which is to be or has been garaged, serviced or repaired;

- (f) in the service of a local authority or water authority in pursuance of statutory powers or duties; or
- (g) in connection with a circus, fair or similar event the holding of which on or in the vicinity of that length of road has been authorised by the relevant local authority; or
- (h) on that road for or in connection with the conveyance of goods for sale from the vehicle

5. The plan annexed to this Order and marked drawing number TM5267/T1/1 is for identification purposes only.

SCHEDULE

Imposition of 7.5 Tonne Weight Limit

Imposition of 7.5 Tonnes Weight Limit

Gracedieu Lane, Belton	For its entire length
------------------------	-----------------------

THE COMMON SEAL of THE)
LEICESTERSHIRE COUNTY COUNCIL)
was hereunto affixed this day)
of 202 in the presence of)

LEICESTERSHIRE COUNTY COUNCIL
DISTRICT OF NORTH WEST LEICESTERSHIRE
PROPOSED 7.5T ENVIRONMENTAL WEIGHT RESTRICTION
GRACEDIEU LANE, BELTON
STATEMENT OF REASONS

Leicestershire County Council proposes to implement a 7.5t environmental weight restriction as shown in plan TM5267/T1/1

To improve public amenity it is proposed that a 7.5t environmental weight restriction is implemented on Gracedieu Lane, Belton.

The proposed restriction will prohibit vehicles exceeding 7.5t weight from using the route, except for access.

The effect of the order will be to reduce the impact of heavy goods vehicles on Gracedieu Lane thereby improving road safety, environmental conditions and public amenity for residents and other road users.