

THE LEICESTERSHIRE COUNTY COUNCIL
(MAIN STREET AND SHARP'S CLOSE,
THE BOROUGH OF HINCKLEY AND BOSWORTH)
CONSOLIDATION ORDER 2022 (MAIN STREET AND SHARP'S CLOSE, THORNTON)
(AMENDMENT 36) ORDER 202

THE LEICESTERSHIRE COUNTY COUNCIL hereby gives notice that it proposes to make an Order under Sections 1, 2, 4, 5, 19, 32, 35, 45, 46, 47, 49 and Part IV of Schedule 9 of the Road Traffic Regulation Act 1984 ("the Act"), and of all other enabling powers, and after consultation with the Chief Officer of Police in accordance with Part III of Schedule 9 to the Act, the effect of which will be:



To impose no waiting at any time restrictions on parts of Main Street and Sharp's Close, Thornton

A copy of the proposed Order, together with a plan illustrating the proposals and an explanatory statement giving the Council's reasons for proposing to make the Order may be inspected during normal office hours at my offices, Room 200, County Hall, Glenfield, Leicester LE3 8RA, at the offices of Hinckley & Bosworth Borough Council, Hinckley Hub, Rugby Road. Hinckley LE10 0FR and on the Notice Board of Bagworth & Thornton Parish Council

Documents can also be viewed online at <https://www.leicestershire.gov.uk/roads-and-travel/cars-and-parking/traffic-management-consultations> from 16th September 2026

Objections to the proposals, specifying the grounds on which they are made, should be sent in writing to the undersigned by not later than 7th October 2026, quoting reference KJ/HTWMT/6247. Alternatively, objections can be emailed to kevin.jukes@leics.gov.uk or via the online comment form which may be accessed via the link above. If you require alternative formats of this Notice, including larger print or braille, please contact Leicestershire County Council on (0116) 305 0001.

Dated: 16th September 2026
Fiona McMillan – Chief Legal Officer

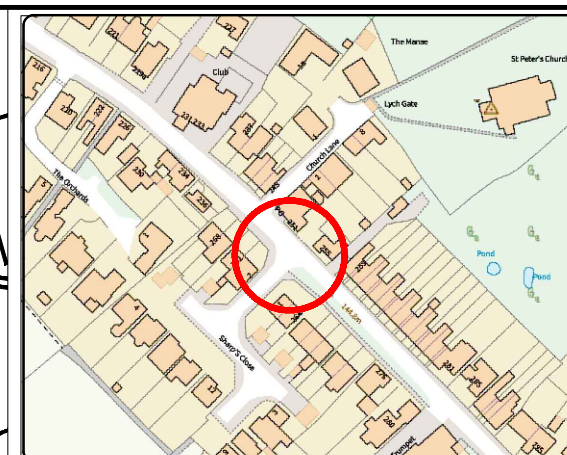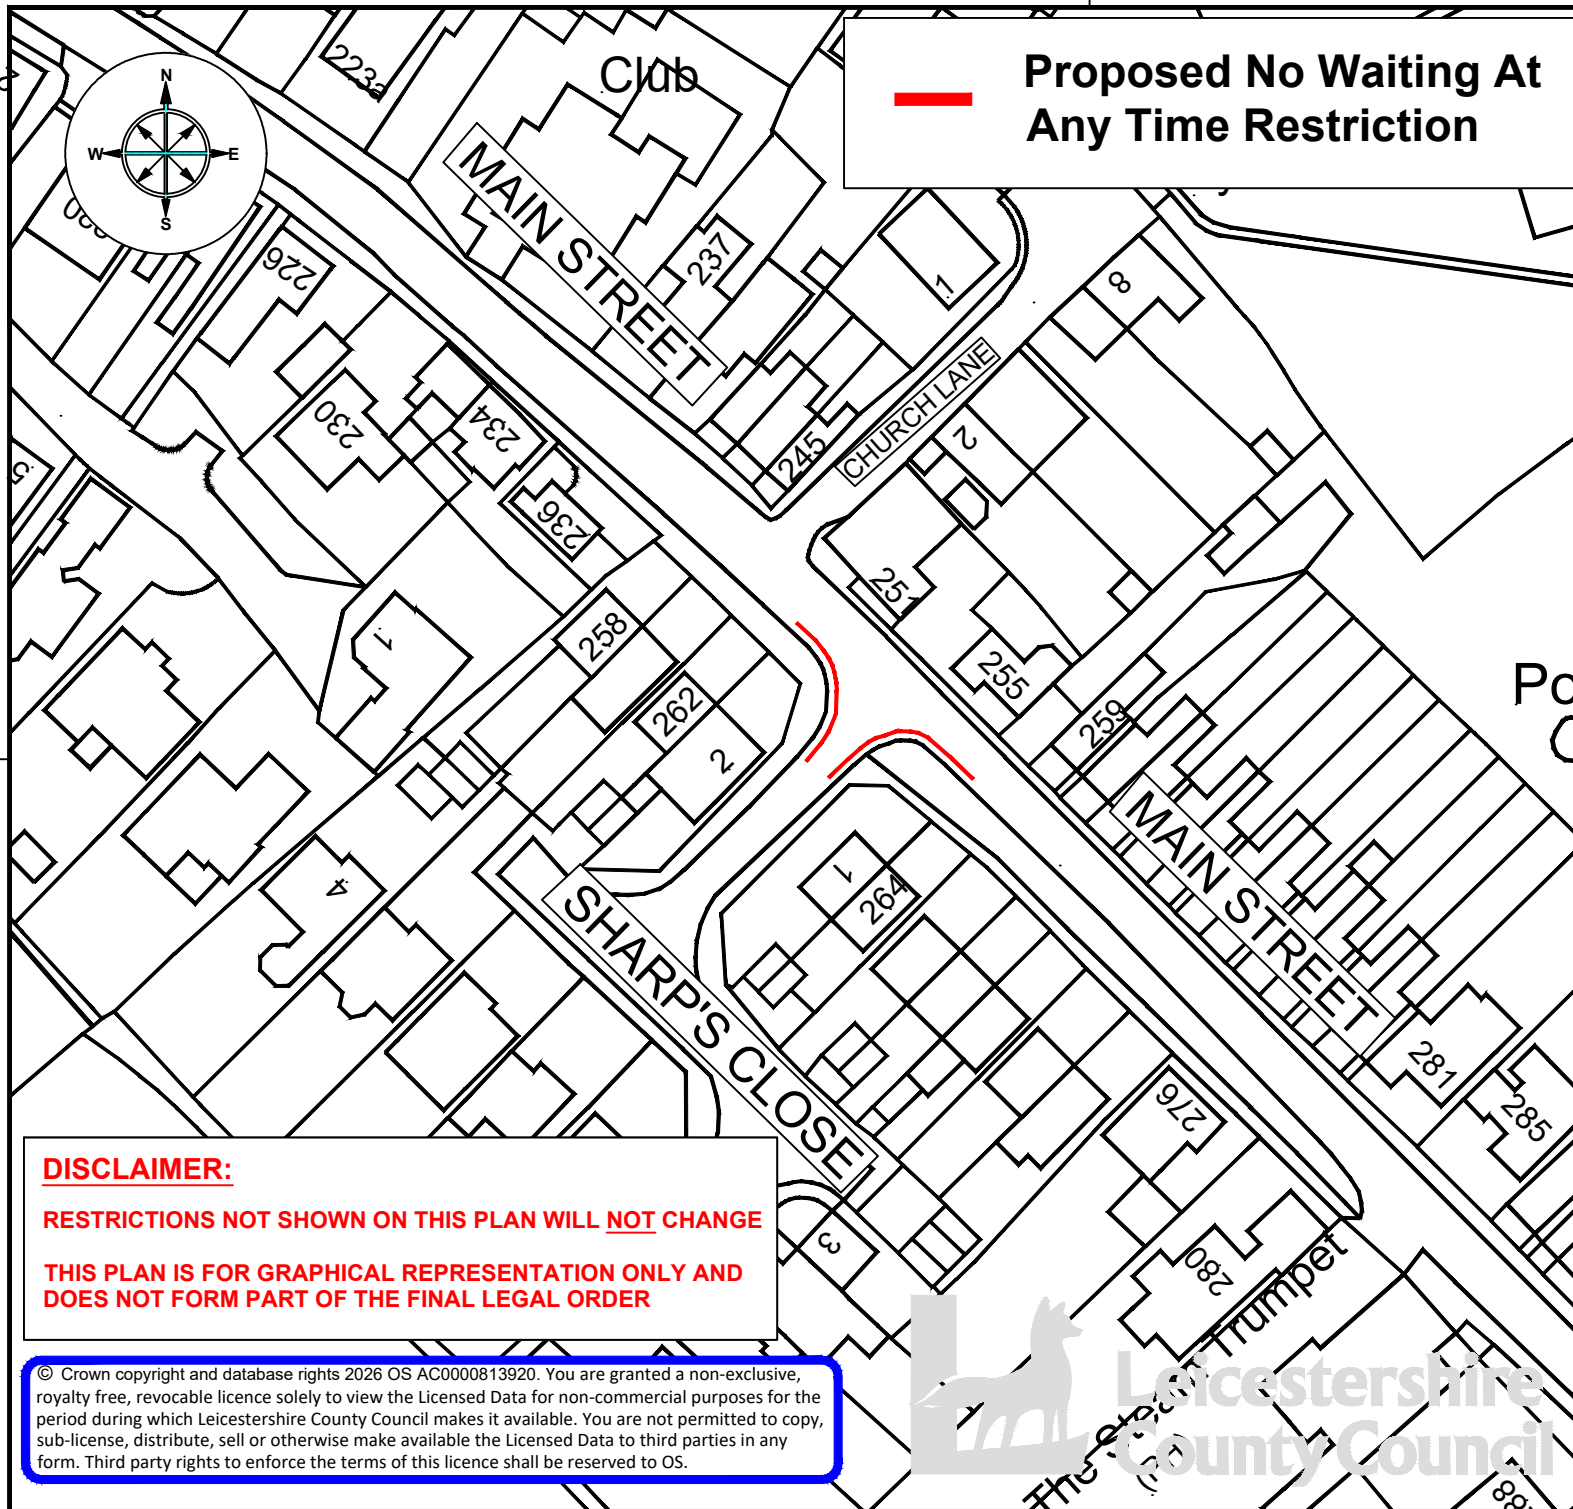

GROWTH, ENVIRONMENT AND
TRANSPORT DEPARTMENT

ANN CARRUTHERS
DIRECTOR

NETWORK MANAGEMENT
DEVELOPMENT & GROWTH

SHARP'S CLOSE, THORNTON

TITLE:
CONSULTATION PLAN

DRAWING NUMBER	SCALE
TM5271/T1/1	NTS
PREPARED BY: JPM	
CHECKED BY: FJ	DATE: AUGUST 2026
APPROVED BY: AH	SIZE: A4

COUNTY HALL * GLENFIELD * LEICESTER * LE3 8ST

Tel: 0116 3050001

www.leicestershire.gov.uk

LEICESTERSHIRE COUNTY COUNCIL

SHARPS CLOSE, THORNTON

PROPOSED NO WAITING AT ANY TIME RESTRICTIONS

STATEMENT OF REASONS

Leicestershire County Council is proposing no waiting at any time restrictions at the request of the County Councillor.

Numerous complaints have been made regarding obstructive parking and parking over the footway close to the junction, therefore the proposals seek to remove parking close to the junction along the footway.

Officers have observed and witnessed the challenges this presents to highway users and therefore this proposal seeks to improve highway safety and traffic flow along Sharp's Close and Main Street, Thornton.

THE LEICESTERSHIRE COUNTY COUNCIL
(MAIN STREET AND SHARP'S CLOSE,
THE BOROUGH OF HINCKLEY AND BOSWORTH)
CONSOLIDATION ORDER 2022 (MAIN STREET AND SHARP'S CLOSE, THORNTON)
(AMENDMENT 36) ORDER 202

The Leicestershire County Council ("the Council") in exercise of its powers under Sections 1, 2, 4, 5, 19, 32, 35, 45, 46, 47, 49 and Part IV of Schedule 9 of the Road Traffic Regulation Act 1984 ("the Act") as amended, and of all other enabling powers and after consultation with the Chief Officer of Police in accordance with Part III of Schedule 9 of the Act hereby makes the following Order:-

1. This Order shall come into operation on <<INSERT DATE>> and may be cited as "the Leicestershire County Council (Main Street and Sharp's Close, the Borough of Hinckley and Bosworth) Consolidation Order 2022 (Main Street and Sharp's Close, Thornton) (Amendment 36) Order 202"
2. The "Leicestershire County Council (Borough of Hinckley and Bosworth) Consolidation Order 2022" is hereby amended by the plan(s) specified in the First Schedule to this Order and with the inclusion of the plan(s) specified in the Second Schedule, attached hereto.

FIRST SCHEDULE
Plan(s) to be amended

SECOND SCHEDULE
New Plan(s)

IA62 – Thornton
IB62 – Thornton

THE COMMON SEAL of THE	)
LEICESTERSHIRE COUNTY COUNCIL	)
was hereunto affixed this XXXX	)
day of XXXX 202 in the presence of	)






**Leicestershire
County Council**

© Crown copyright. All rights reserved
Leicestershire County Council
Licence No. 100019271 2026

Tile Ref: IA62

SCALE	1 : 1250
DATE	18/08/2026
DRAWING No.	
DRAWN BY	

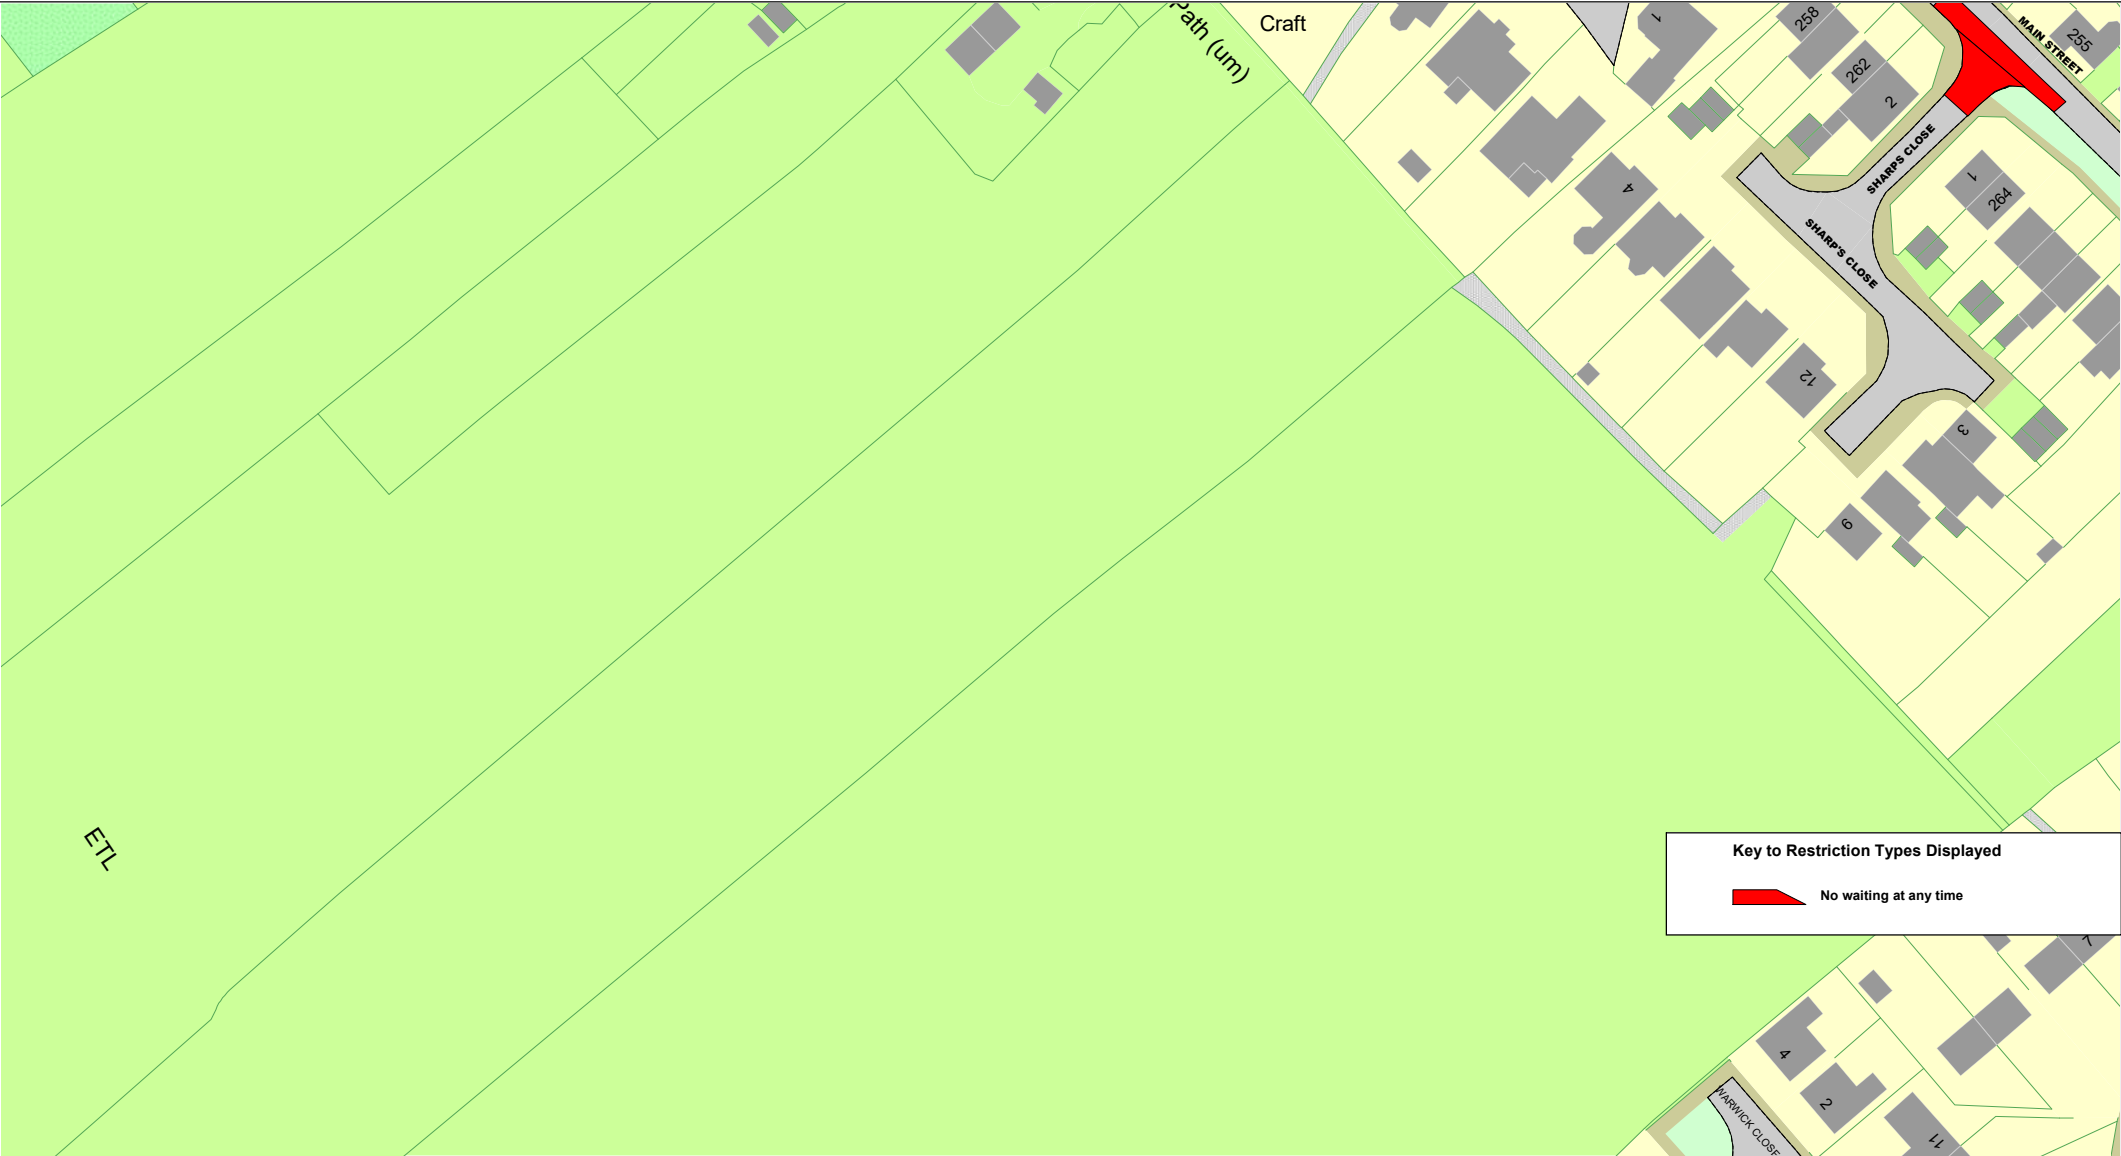

Key to Restriction Types Displayed

 No waiting at any time



Tile Ref: IB62

© Crown copyright. All rights reserved
Leicestershire County Council
Licence No. 100019271 2026

SCALE	1 : 1250
DATE	18/08/2026
DRAWING No.	
DRAWN BY	