

THE LEICESTERSHIRE COUNTY COUNCIL
(BRAUNSTONE LANE, BRAUNSTONE LANE EAST AND NARBOROUGH ROAD
SOUTH, BRAUNSTONE, DISTRICT OF BLABY)
(IMPOSITION OF 40MPH AND 50MPH SPEED LIMIT) ORDER 202

THE LEICESTERSHIRE COUNTY COUNCIL hereby gives notice that it proposes to make an Order under Sections 5, 84 and Part IV of Schedule 9 of the Road Traffic Regulation Act 1984 ("the Act"), and of all other enabling powers, and after consultation with the Chief Officer of Police in accordance with Part III of Schedule 9 to the Act, the effect of which will be:

To impose a 40-mph Speed Limit on parts of Braunstone Lane, Braunstone Lane East and Narborough Road South, Braunstone


To impose a 50-mph Speed Limit on parts of Narborough Road South, Braunstone

A copy of the proposed Order, together with a plan illustrating the proposals and an explanatory statement giving the Council's reasons for proposing to make the Order may be inspected during normal office hours at my offices, Room 200, County Hall, Glenfield, Leicester LE3 8RA, at the offices of Blaby District Council, Council Offices Desford Road, Narborough LE19 2EP and on the Notice Board of Braunstone Town Council.


Documents can also be viewed online at <https://www.leicestershire.gov.uk/roads-and-travel/cars-and-parking/traffic-management-consultations> from 30th September 2026

Objections to the proposals, specifying the grounds on which they are made, should be sent in writing to the undersigned by not later than 21st October 2026, quoting reference KJ/HTWMT/6279. Alternatively, objections can be emailed to kevin.jukes@leics.gov.uk or via the online comment form which may be accessed via the link above. If you require alternative formats of this Notice, including larger print, braille or fax transmission, please contact Leicestershire County Council on (0116) 305 0001.

Dated: 30th September 2026
Fiona McMillan, Chief Legal Officer
Leicestershire County Council, County Hall, Glenfield, Leicester LE3 8RA

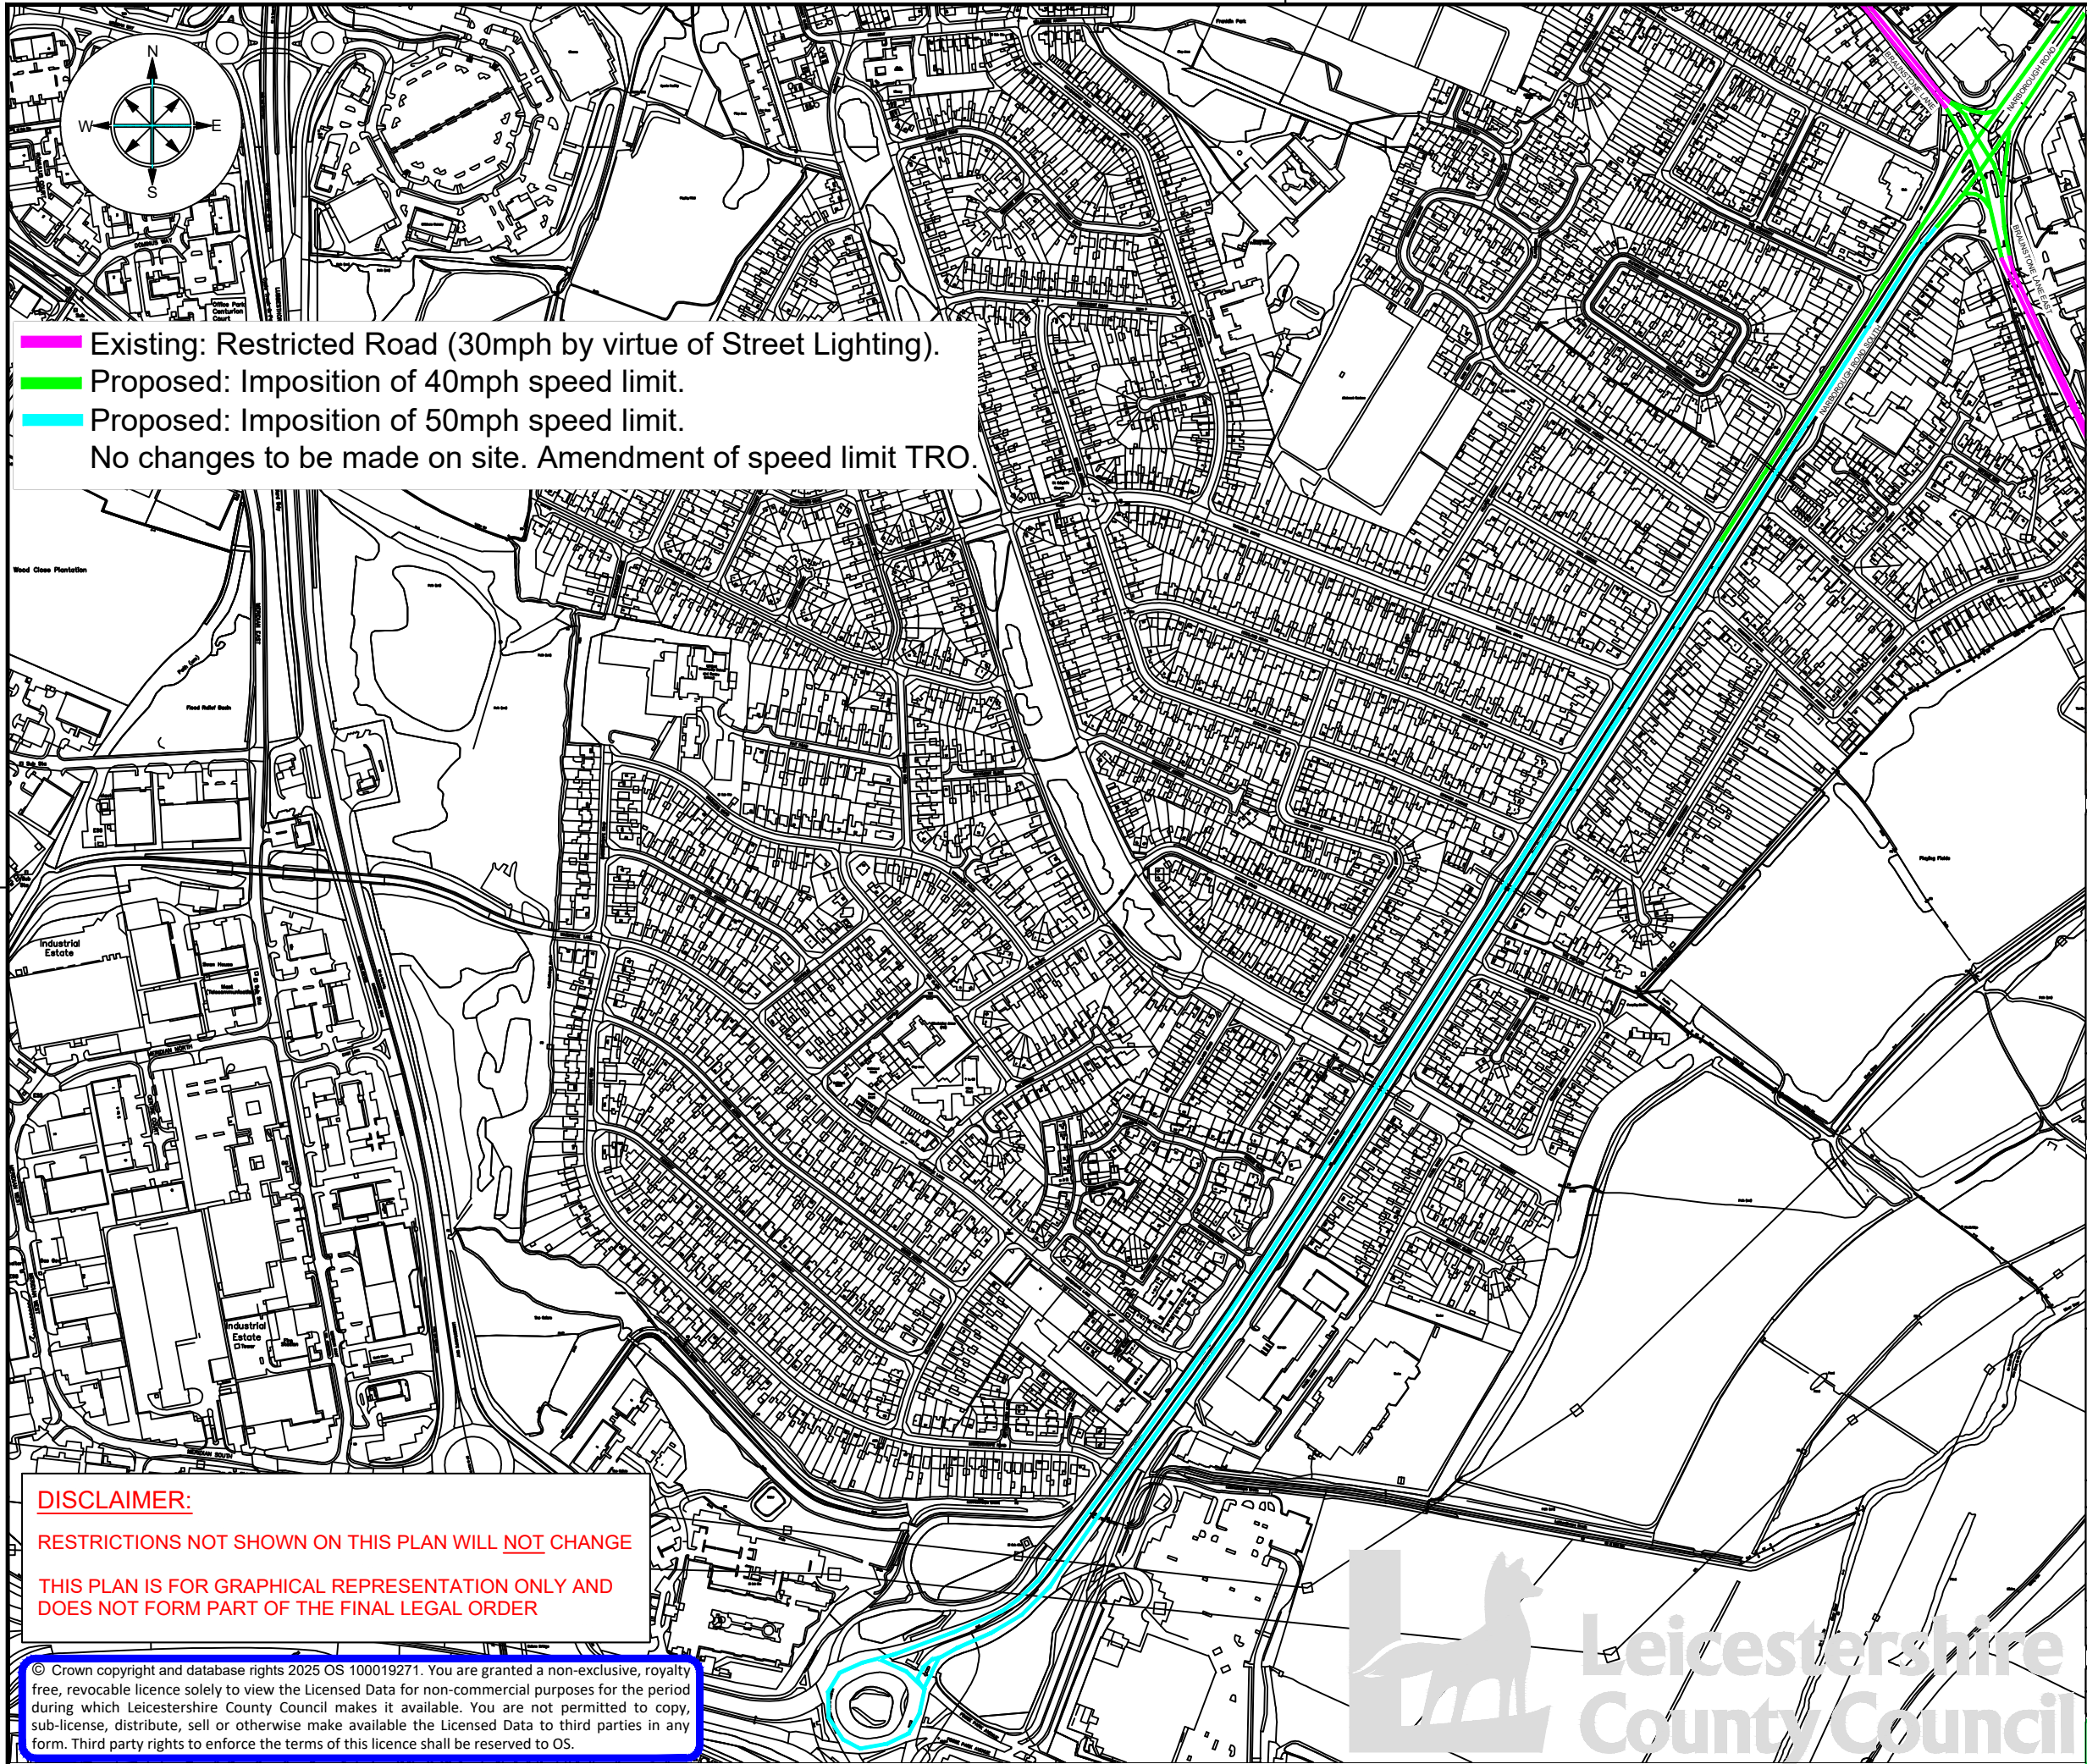

- Existing: Restricted Road (30mph by virtue of Street Lighting).
- Proposed: Imposition of 40mph speed limit.
- Proposed: Imposition of 50mph speed limit.
- No changes to be made on site. Amendment of speed limit TRO.

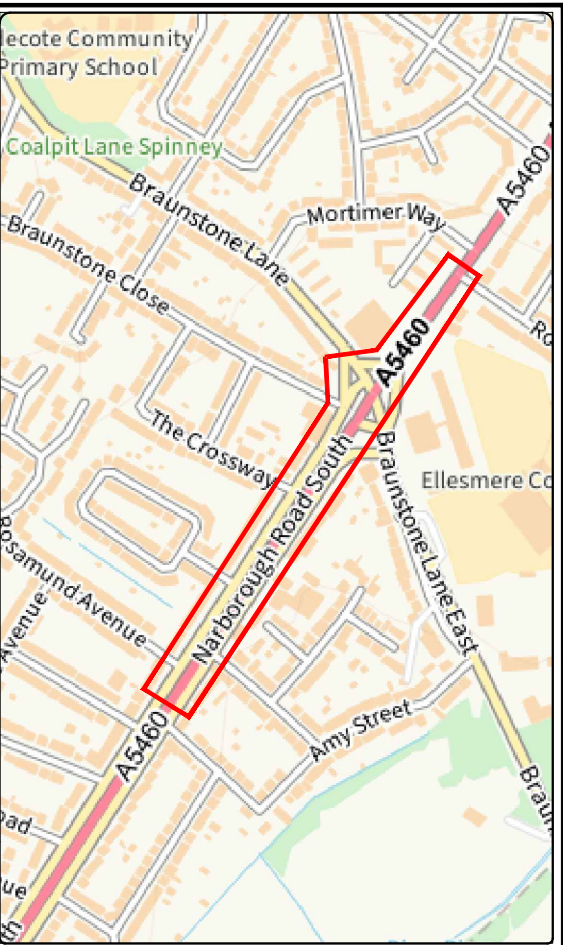

ENVIRONMENT AND
TRANSPORT DEPARTMENT

ANN CARRUTHERS
DIRECTOR

NETWORK MANAGEMENT
DEVELOPMENT & GROWTH

NARBOROUGH ROAD SOUTH

TITLE:
40MPH SPEED LIMIT ORDER


DRAWING NUMBER	SCALE
TM5184/T1/1	NTS
PREPARED BY: JW	DATE: SEP 2026
CHECKED BY: CC	SIZE: A3
APPROVED BY: GN	CORR. FILE:

COUNTY HALL * GLENFIELD * LEICESTER * LE3 8ST
Tel: 01163 050001

www.leicestershire.gov.uk

DISCLAIMER:
RESTRICTIONS NOT SHOWN ON THIS PLAN WILL NOT CHANGE
THIS PLAN IS FOR GRAPHICAL REPRESENTATION ONLY AND
DOES NOT FORM PART OF THE FINAL LEGAL ORDER

© Crown copyright and database rights 2025 OS 100019271. You are granted a non-exclusive, royalty free, revocable licence solely to view the Licensed Data for non-commercial purposes for the period during which Leicestershire County Council makes it available. You are not permitted to copy, sub-license, distribute, sell or otherwise make available the Licensed Data to third parties in any form. Third party rights to enforce the terms of this licence shall be reserved to OS.

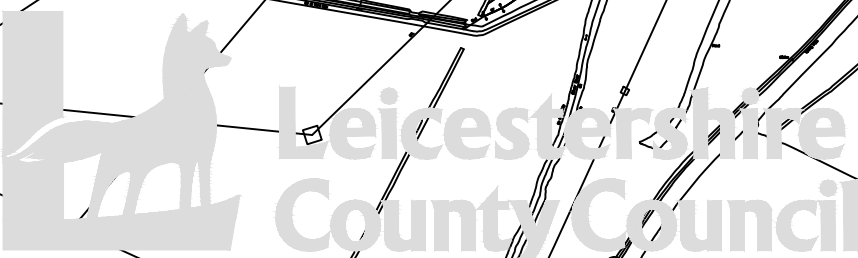

LEICESTERSHIRE COUNTY COUNCIL

DISTRICT OF BLABY

**TM5184 - A5460 NARBOROUGH ROAD SOUTH, BRAUNSTONE LANE
AND BRAUNSTONE LANE EAST – 50MPH & 40MPH SPEED LIMIT
ORDER**

STATEMENT OF REASONS

Leicestershire County Council is proposing the following order to correct anomalies within the existing speed limit order for the 50mph speed limit present on the A5460 Narborough Road South and the 40mph speed limit present at the junctions of Braunstone Lane, Braunstone Lane East and Narborough Road South.

The existing order the 40mph and 50mph speed limit will be revoked in full.

This order does not involve any changes to the signed speed limits on site.

THE LEICESTERSHIRE COUNTY COUNCIL
(BRAUNSTONE LANE, BRAUNSTONE LANE EAST AND NARBOROUGH ROAD SOUTH,
BRAUNSTONE, DISTRICT OF BLABY)
(IMPOSITION OF 40MPH AND 50MPH SPEED LIMIT) ORDER 202

The Leicestershire County Council ("the Council") in exercise of its powers under Sections 5, 84 and Part IV of Schedule 9 of the Road Traffic Regulation Act 1984 ("the Act") and of all other enabling powers, after consultation with the Chief Officer of Police in accordance with Part III of Schedule 9 to the Act, hereby makes the following Order:-

1. This Order may be cited as "The Leicestershire County Council (Narborough Road South, Braunstone Lane and Braunstone Lane East, Braunstone), District of Blaby) (Imposition of 40mph and 50mph Speed Limit) Order 202"
2. The Order shall come into force on the **INSERT DATE**
3. The Order referred to in Schedule 1 to this Order is hereby revoked in full
4. The Order referred to in Schedule 2 to this Order is hereby revoked in part
5. No person shall drive any motor vehicle at a speed exceeding 40 MPH on the lengths of roads as specified in Schedule 3 to this Order
6. No person shall drive any motor vehicle at a speed exceeding 50 MPH on the lengths of roads as specified in Schedule 4 to this Order
7. The plan annexed to this Order and marked drawing number TM5184/T1/1 is for identification purposes only.

SCHEDULE 1

REVOCATION IN FULL

THE LEICESTERSHIRE COUNTY COUNCIL (NARBOROUGH ROAD SOUTH (PART) (A46) PARISHES OF ENDERBY AND BRAUNSTONE) (50 M.P.H SPEED LIMIT) ORDER 1993

SCHEDULE 2

REVOCATION IN PART

THE LEICESTERSHIRE COUNTY COUNCIL (BRAUNSTONE, DISTRICT OF BLABY - NARBOROUGH ROAD SOUTH AND BRAUNSTONE LANE JUNCTION IMPROVEMENTS) (REVOCATION AND IMPOSITION OF PROHIBITION OF WAITING AND U-TURNS, CYCLEWAYS, BUS LANE AND AHEAD ONLY LANES AND EXTENSION OF 40 M.P.H. SPEED LIMIT ORDER 2005

SCHEDULE 7

40 MPH SPEED LIMIT

Narborough Road South (A5460) - city bound carriageway. From a point 53 metres South-west of the centre line of Cleverleys Avenue junction in a generally south westerly direction for a distance of 90 metres

SCHEDULE 3

IMPOSITION OF 40MPH SPEED LIMIT

Braunstone Lane, Braunstone - From its junction with Narborough Road South to a point 28 metres north-west of its junction with Narborough Road South
Braunstone Lane East, Braunstone - From its junction with Narborough Road South to a point 83 metres south east of its junction with Narborough Road South
Narborough Road South, Braunstone (South West Bound) - From a point 54 metres north-east of its junction with Braunstone Lane East (at the City/County Boundary) to its junction with Braunstone Lane East
Narborough Road South, Braunstone (South-West Bound) - From its junction with Braunstone Lane East to a point 74m south east of its junction with Braunstone Lane East
Narborough Road South, Braunstone (North-East Bound) - From a point 443m south west of its junction with Braunstone Lane to its junction with Braunstone Lane
Narborough Road South, Braunstone (North-East Bound) - From its junction with Braunstone Lane to a point 43 metres north-east of its junction with Braunstone Lane (at the City / County Boundary)

SCHEDULE 4

IMPOSITION OF 50 MPH SPEED LIMIT

Narborough Road South, Braunstone (South-West Bound) - From a point 74m south-east of its junction with Braunstone Lane East to its roundabout junction with Fosse Park Avenue Roundabout at the junction of Fosse Park Avenue and Narborough Road South - For its entire circulatory carriageway

Narborough Road South, Braunstone (North-East Bound) - From its roundabout junction with Fosse Park Avenue to a point 443m south-west of its junction with Braunstone Lane

THE COMMON SEAL of THE LEICESTERSHIRE)
COUNTY COUNCIL was hereunto affixed)
This **INSERT DATE**)
in the presence of :-)

Amended
2/10/93

THE LEICESTERSHIRE COUNTY COUNCIL

(NARBOROUGH ROAD SOUTH (PART) (A46) PARISHES OF ENDERBY AND BRAUNSTONE)

(50 M.P.H. SPEED LIMIT) ORDER 1993

The Leicestershire County Council ("the Council") in exercise of its powers under Sections 84(1) and (2) of the Road Traffic Regulation Act 1984 ("the Act") and of all other enabling powers, and after consultation with the chief officer of police in accordance with Part III of Schedule 9 to the Act, hereby makes the following Order:-

1. No person shall drive any motor vehicle at a speed exceeding 50 miles per hour on those lengths of road specified in the Schedule to this Order.
2. This Order may be cited as "The Leicestershire County Council (Narborough Road South (Part) (A46) Parishes of Enderby and Braunstone) (50 M.P.H. Speed Limit) Order 1993", and shall come into force on the 20th day of December 1993.

SCHEDULE

Narborough Road South (A46) (County Bound Carriageway) from a point 16 metres north-east of the north-east boundary of No.2 Narborough Road South (Service Road East) in a generally south westerly direction up to and including the Roundabout (locally known as Fosse Park Roundabout) at the B4114/A46 junction, but not including any other roads adjoining that Roundabout, a distance of approximately 1820 metres.


Narborough Road South (A46) (City Bound Carriageway) from a point 53 metres south-west of the centre line of Cleverleys Avenue junction in a generally south westerly direction up to and including the Roundabout (locally known as Fosse Park Roundabout) but not including any other roads adjoining that Roundabout, a distance of approximately 1550 metres.




THE COMMON SEAL of THE LEICESTERSHIRE)
COUNTY COUNCIL was hereunto affixed)
this *Tenth* day of *December* 1993)
in the presence of:-)


Assistant County Secretary



4172

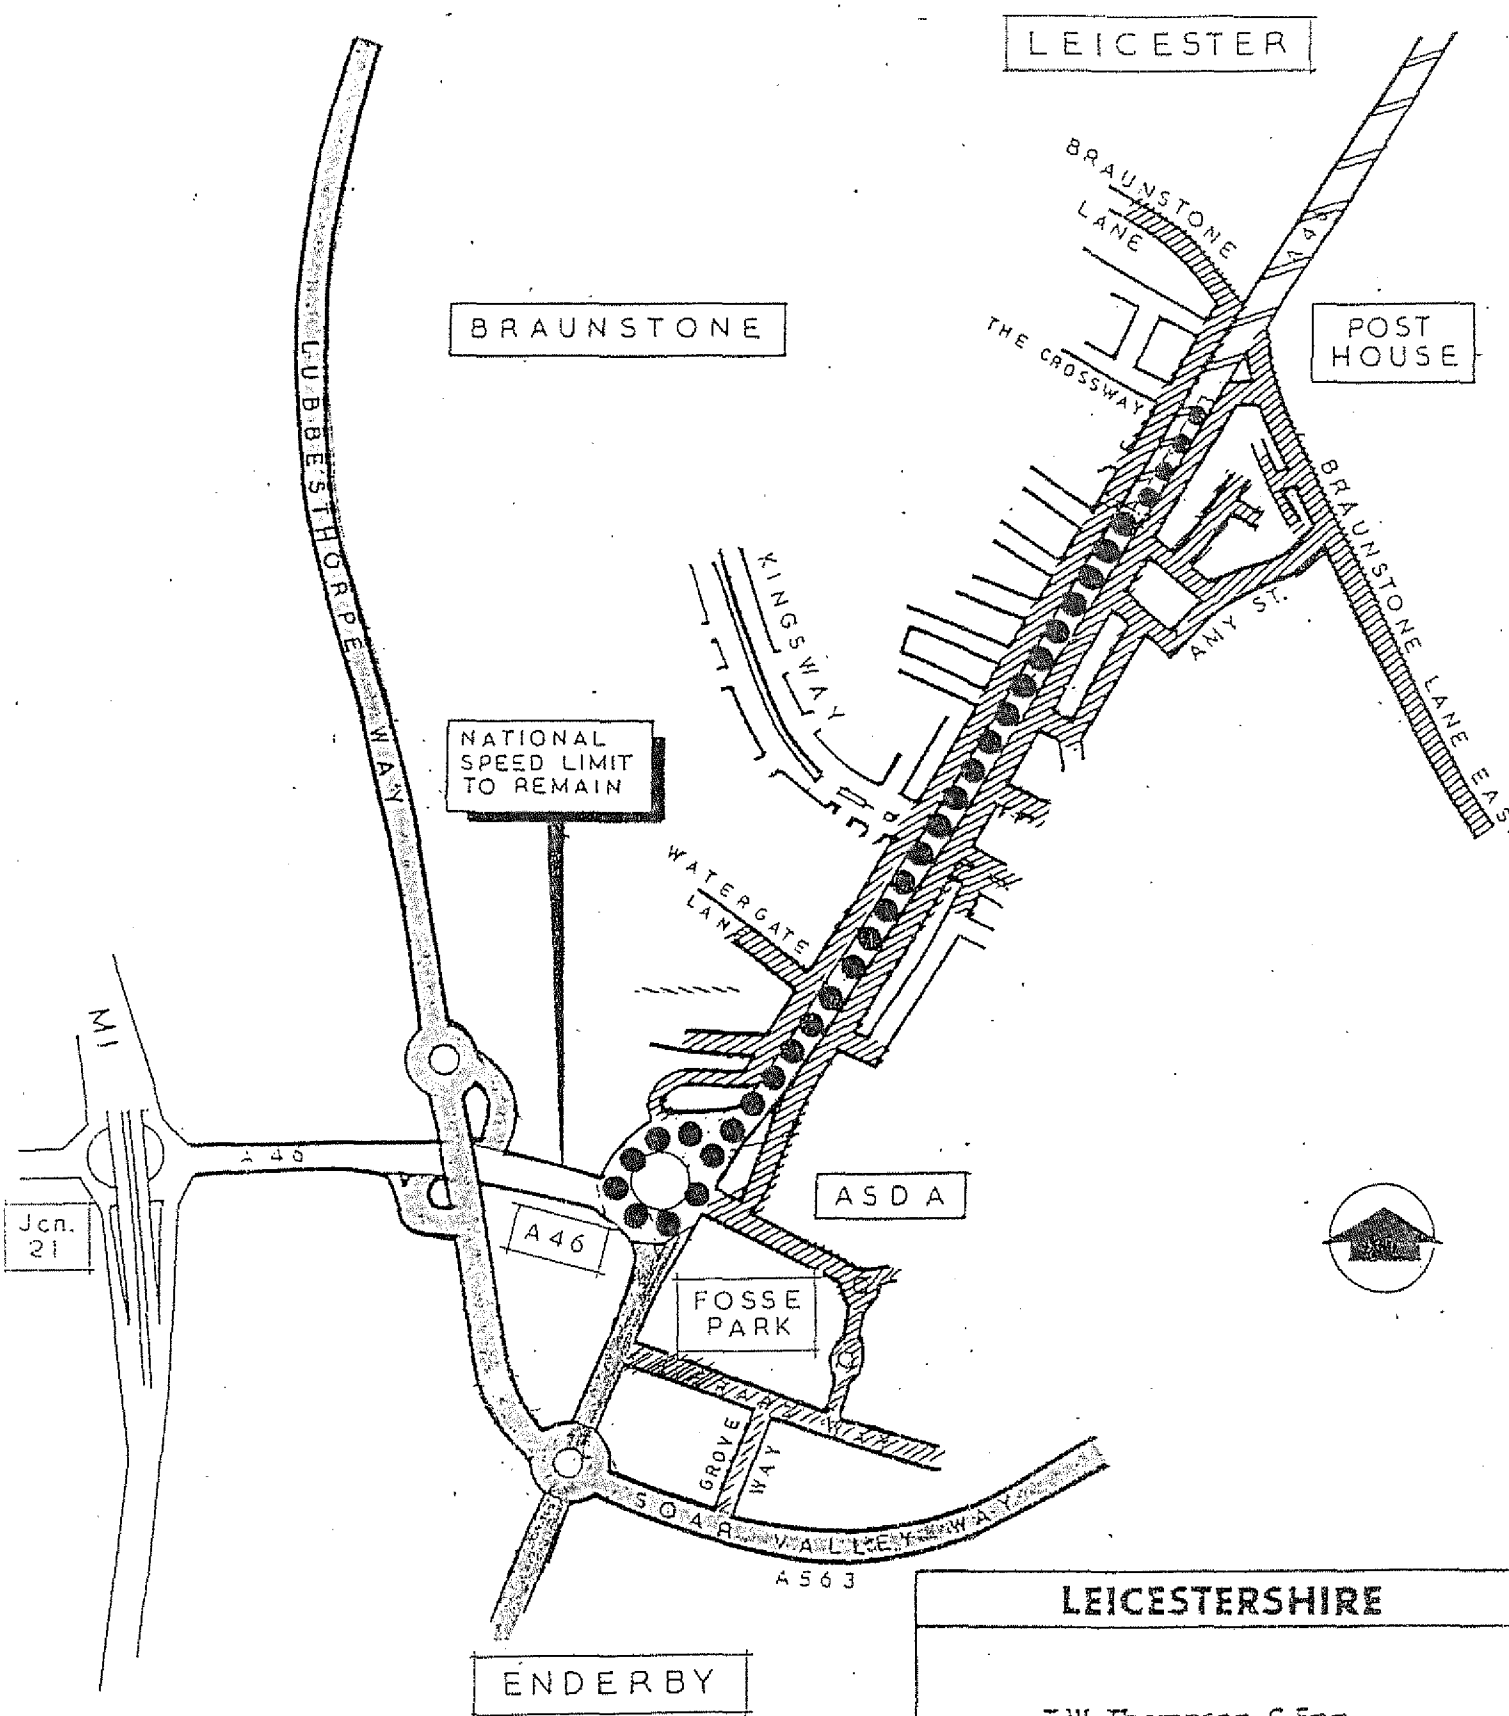

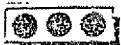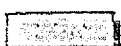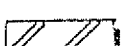-  PROPOSED 50 m.p.h. SPEED LIMIT.
-  EXISTING 50 m.p.h. SPEED LIMIT.
-  EXISTING 40 m.p.h. SPEED LIMIT.
-  EXISTING 30 m.p.h. SPEED LIMIT.

LEICESTERSHIRE	
T.W. Thompson. C.Eng., M.I.C.E., F.I.H.T. Director of Planning & Transportation	
<u>BRAUNSTONE AND ENDERBY.</u> <u>PROPOSED 50 mph SPEED LIMIT,</u> <u>NARBOROUGH RD. SOUTH (A46)</u>	
Drawing No.	Scale
10842 / 12 / 1	SCHEMATIC

THE LEICESTERSHIRE COUNTY COUNCIL
(BRAUNSTONE, DISTRICT OF BLABY – NARBOROUGH ROAD SOUTH AND
BRAUNSTONE LANE JUNCTION IMPROVEMENTS)
(REVOCATION AND IMPOSITION OF PROHIBITION OF WAITING AND U-
URNS, CYCLEWAYS, BUS LANE AND AHEAD ONLY LANES AND EXTENSION
OF 40 M.P.H. SPEED LIMIT) ORDER 2005

The Leicestershire County Council ("the Council") in exercise of its powers under Sections 1(1) and (2) 2(1) to (3) 4(2) 84 (1) and (2) and Part IV of Schedule 9 of the Road Traffic Regulation Act 1984 ("the Act") and of all other enabling powers, after consultation with the Chief Officer of Police in accordance with Part III of Schedule 9 to the Act, hereby makes the following Order:-

1. This Order shall come into force on the 21st day of November 2005 and may be cited as "The Leicestershire County Council (Braunstone, District of Blaby – Narborough Road South and Braunstone Lane Junction Improvements) (Revocation and Imposition of Prohibition of Waiting and U-Turns, Cycleways, Bus Lane and Ahead Only Lanes and Extension of 40 M.P.H. Speed Limit) Order 2005".
2. The Leicestershire County Council (Narborough Road South (Part) (A46) parishes of Enderby and Braunstone) (50 mph Speed Limit) Order 1993 is hereby revoked to the extent set out in Schedule 1 of this Order.
3. Save as provided in Article 9 no person shall, except upon the direction of or with the permission of a Police Constable in uniform or of a Traffic Warden, cause or permit any motor vehicle to stop or wait on the sides of road specified in Schedule 2 of this Order
4. No person shall, except upon the direction of or with the permission of a Police Constable in uniform or of a Traffic Warden, cause or permit any vehicle to make U-turn manoeuvres at the junction of Narborough Road South with

Braunstone Lane and Braunstone Lane East as specified in Schedule 3 of this Order

5. No person shall, except upon the direction of or with the permission of a Police Constable in uniform or of a Traffic Warden, cause or permit any vehicle to proceed along those lengths of highway designated as a joint cycle/footway as specified in Schedule 4 of this Order
6. Save as provided in Articles 9 and 10 no person shall, except upon the direction of or with the permission of a Police Constable in uniform or of a Traffic Warden, cause or permit any vehicle other than a public service vehicle, to proceed along that length of road specified in Schedule 5 of this Order.
7. No person shall, except upon the direction of or with the permission of a Police Constable in uniform or of a Traffic Warden, cause or permit any vehicle to turn left or right when travelling in the "Ahead Only" Lanes as specified in Schedule 6 of this Order.
8. No person shall drive any motor vehicle at a speed exceeding 40 miles per hour on the length of road specified in Schedule 7 of this Order
9. Nothing in Articles 3, 5 and 6 shall render it unlawful to cause or permit any vehicle to wait on the sides of roads referred to therein for so long as may be necessary to enable:-
 - A) a person to board or alight from the vehicle;
 - B) the vehicle if it cannot conveniently be used for such purpose in any other road, to be used in connection with any of the following operations, namely :-
 - i. building, industrial or demolition operations;
 - ii. the removal of any obstruction to traffic;
 - iii. the maintenance, improvement or reconstruction of the said sides of roads; or
 - iv. the laying, erection, alteration or repair on, or in land adjacent to the said sides of roads of any sewer or of any main, pipe or apparatus for the supply of gas, water or electricity or of any

telegraphic line as defined in the Telecommunications Act 1984;

- C) the vehicles, if it cannot conveniently be used for such purposes in any other road, to be used in the service of a local authority or a water undertaker in pursuance of statutory powers or duties;
 - D) the vehicles to be used for the purpose of delivering or collecting postal packets as defined in Section 87 of the Post Office Act 1953 by any universal service provider;
 - E) the vehicles to take in petrol, oil, water or air from any garage situated on or adjacent to the said sides of roads;
 - F) the vehicles to wait at or near premises situated on or adjacent to the said sides or roads for so long as such waiting by that vehicle is reasonably necessary in connection with any wedding or funeral; or
 - G) the vehicle to be used for fire brigade, ambulance or police purposes.
10. Nothing in Article 6 shall render it unlawful to cause or permit any vehicle to cross or wait to cross the 24 hour bus lane on Narborough Road South in order to turn left in to Braunstone Lane
11. Insofar as any provision of this Order conflicts with a provision which is contained in an Order made or having effect as if made under the Act, and existing at the time when this Order comes into operation, and which imposes a restriction or prohibition on waiting by vehicles other than stage carriages or express carriages in a bus stop area or grants an exemption from such restriction or prohibition, that provision of that Order shall prevail.
12. The prohibitions and restrictions imposed by the Order shall be in addition to and not in derogation from any restriction or requirement imposed by any regulations made or having effect as if made under the Act or by or under any other enactment.

13. Except where otherwise stated, any reference in this Order to a numbered article or schedule is a reference to the Article or Schedule bearing that number in this Order.
14. The plan annexed to this Order and marked drawing number 2425/A14/31/TRO-04 is for identification purposes only.

SCHEDULE 1

REVOCATION OF PART OF 50MPH SPEED LIMIT ORDER

That part of the Leicestershire County Council (Narborough Road South (Part) (A46) parishes of Enderby and Braunstone) (50 mph Speed Limit) Order 1993 is revoked in so far as it relates to that length of Narborough Road South (A5460) city bound carriageway from a point 53 metres south west of the centre line of Cleverleys Avenue junction in a generally south westerly direction for a distance of 90 metres.

SCHEDULE 2

IMPOSITION OF PROHIBITION OF WAITING

Narborough Road South West Service Road, Braunstone – both sides from a point 30metres south of Braunstone Lane in a south westerly direction to the centre of its junction with The Crossway a distance of 135 metres

The Crossway (North side) – from its junction with Narborough Road South West Service Road in a westerly direction for 15 metres

SCHEDULE 3

PROHIBITION OF U-TURNS

Braunstone Lane East – Right Turn Lane

Vehicles turning right from Braunstone Lane East are not permitted to carry out a U turn back into Braunstone Lane East

Braunstone Lane – Right Turn Lane

Vehicles turning right from Braunstone Lane are not permitted to carry out a U turn back into Braunstone Lane

Braunstone Lane East – Splitter Island

Vehicles entering Braunstone Lane East are not permitted to carry out a U turn round a splitter island located at the junction of Braunstone Lane East and the A5460 to facilitate return to the A5460

SCHEDULE 4

RESTRICTION OF USE LIMITED TO PEDESTRIANS AND CYCLISTS

Narborough Road – East Side Footway

From its junction with Braunstone Lane East in a northerly direction up to the City/County Boundary

Braunstone Lane East – North Side – Footway

From its junction with Narborough Road South in a south easterly direction up to the City/County Boundary

Narborough Road South East Service Road – West Side – Footway

From its junction with Braunstone Lane East in a south westerly direction for a distance of 13 metres

Braunstone Lane East – South West Side – Footway

From its junction with Narborough Road South East Service Road in a north westerly direction to its junction with Narborough Road South

Narborough Road South West Service Road – West Side – Footway

From the boundary between 1 and 3 Narborough Road South in a northerly direction to its junction with Braunstone Lane, a distance of 110 metres

Braunstone Lane – South Side

From its junction with Narborough Road South West Service Road in a westerly direction for 15 metres

Braunstone Lane – North side

From the City/County Boundary at its junction with Narborough Road South in a westerly direction for 40 metres

Narborough Road South, Braunstone Lane and Braunstone Lane East

Thos parts of the proposed traffic islands and central reservations that carry cycles and pedestrian movements at proposed signal controlled crossing points at the junction with Braunstone Lane East and Braunstone Lane and Narborough Road South

SCHEDULE 5

PROVISION OF 24 HOUR BUS LANE

Narborough Road South A5460 – Near side City Bound Lane – from a point 80 metres south west of its junction with Braunstone Lane in a north easterly direction to the City/County Boundary, a distance of approximately 120 metres

SCHEDULE 6

IMPOSITION OF "AHEAD ONLY" LANES

Braunstone Lane East

All traffic in the "Ahead Only" lanes must cross Narborough Road South from Braunstone Lane East towards Braunstone Lane or Narborough Road South West Service Road

Braunstone Lane

All traffic in the "Ahead Only" lanes must cross Narborough Road South from Braunstone Lane towards Braunstone Lane East

Narborough Road South A5460 – city bound carriageway at new traffic signals to be constructed in the vicinity of 1 Narborough Road South

All traffic in "Ahead Only" lanes must proceed northwards along the main carriageway of the A5460. Traffic may not enter the service road at this location

Narborough Road South West Service Road

All traffic travelling southwards from Braunstone Lane towards the Crossway in the "Ahead Only" lane must travel along the service road. Traffic must not enter the main carriageway of the A5460 from this direction

SCHEDULE 7

40 MPH SPEED LIMIT

Narborough Road South (A5460) – city bound carriageway. From a point 53 metres south west of the centre line of Cleverleys Avenue junction in a generally south westerly direction for a distance of 90 metres

THE COMMON SEAL of THE LEICESTERSHIRE)
COUNTY COUNCIL was hereunto affixed)
this 17th day of November 2005)
in the presence of :-)

[Handwritten signature]

Authorised Signatory

JW166



