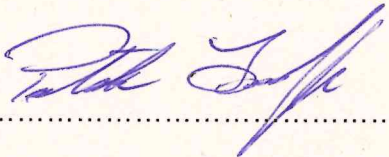


THE LEICESTERSHIRE COUNTY COUNCIL (BOROUGH OF CHARNWOOD)
CONSOLIDATION ORDER 2022 (VARIOUS ROADS, BOROUGH OF
CHARNWOOD) (AMENDMENT 13) ORDER 2026

In accordance with the Scheme of Delegation, I concur with the decision of the Director of Environment and Transport to exercise her delegated power to make the above Traffic Regulation Order under Sections 1, 2, 4, 5, 19, 32, 35, 45, 46, 47, 49 and Part IV of Schedule 9 of the Road Traffic Regulation Act 1984.

Signed.....

Dated 17th September 2026

For the Chief Legal Officer

THE LEICESTERSHIRE COUNTY COUNCIL (BOROUGH OF CHARNWOOD)
CONSOLIDATION ORDER 2022 (VARIOUS ROADS, BOROUGH OF CHARNWOOD)
(AMENDMENT 13) ORDER 2026

The Leicestershire County Council ("the Council") in exercise of its powers under Sections 1, 2, 4, 5, 19, 32, 35, 45, 46, 47, 49 and Part IV of Schedule 9 of the Road Traffic Regulation Act 1984 ("the Act") as amended, and of all other enabling powers and after consultation with the Chief Officer of Police in accordance with Part III of Schedule 9 of the Act hereby makes the following Order:-

1. This Order shall come into operation on 28th September 2026 and may be cited as The Leicestershire County Council (Borough of Charnwood) Consolidation Order 2022 (Various Roads, Borough of Charnwood) (Amendment 13) 2026

1. The "Leicestershire County Council (Borough of Charnwood) Consolidation Order 2022" is hereby amended by the plan(s) specified in the First Schedule to this Order and with the inclusion of the plan(s) specified in the Second Schedule, attached hereto.

FIRST SCHEDULE
Plan(s) to be amended

GF88 – Quorn
HA96 – Rothley
HD108 - Syston
HE107 – Syston
HF104 - Syston
HG108 - Syston
HW86 - Anstey

SECOND SCHEDULE
New Plan(s)

FK97 – Burton-on-the-Wolds
GF88 – Quorn
GL93 – Mountsorrel
HA96 – Rothley
HC108 – Syston
HC109 – Syston
HD108 - Syston
HD109 - Syston
HE107 – Syston
HF104 - Syston
HG108 – Syston
HS96 – Birstall
HS97 – Birstall
HW86 – Anstey
HX85 – Anstey

THE COMMON SEAL of THE
LEICESTERSHIRE COUNTY COUNCIL
was hereunto affixed this seventeenth day
of September 2026 in the presence of

)
)
)
)



[Two handwritten signatures in blue ink]

420238



Key to Restriction Types Displayed

 School keep clear Mon-Fri
8am-4pm



**Leicestershire
County Council**

© Crown copyright. All rights reserved
Leicestershire County Council
Licence No. 100019271 2025

Tile Ref: FK97

SCALE	1 : 1250
DATE	08/07/2026
DRAWING No.	
DRAWN BY	



© Crown copyright. All rights reserved
Leicestershire County Council
Licence No. 100019271 2025

Tile Ref: GF88

SCALE	1 : 1250
DATE	08/07/2026
DRAWING No.	
DRAWN BY	



**Leicestershire
County Council**


© Crown copyright. All rights reserved
Leicestershire County Council
Licence No. 100019271 2025

Tile Ref: GL93

SCALE	1 : 1250
DATE	08/07/2026
DRAWING No.	
DRAWN BY	



SCALE	1 : 1250
DATE	08/07/2026
DRAWING No.	
DRAWN BY	

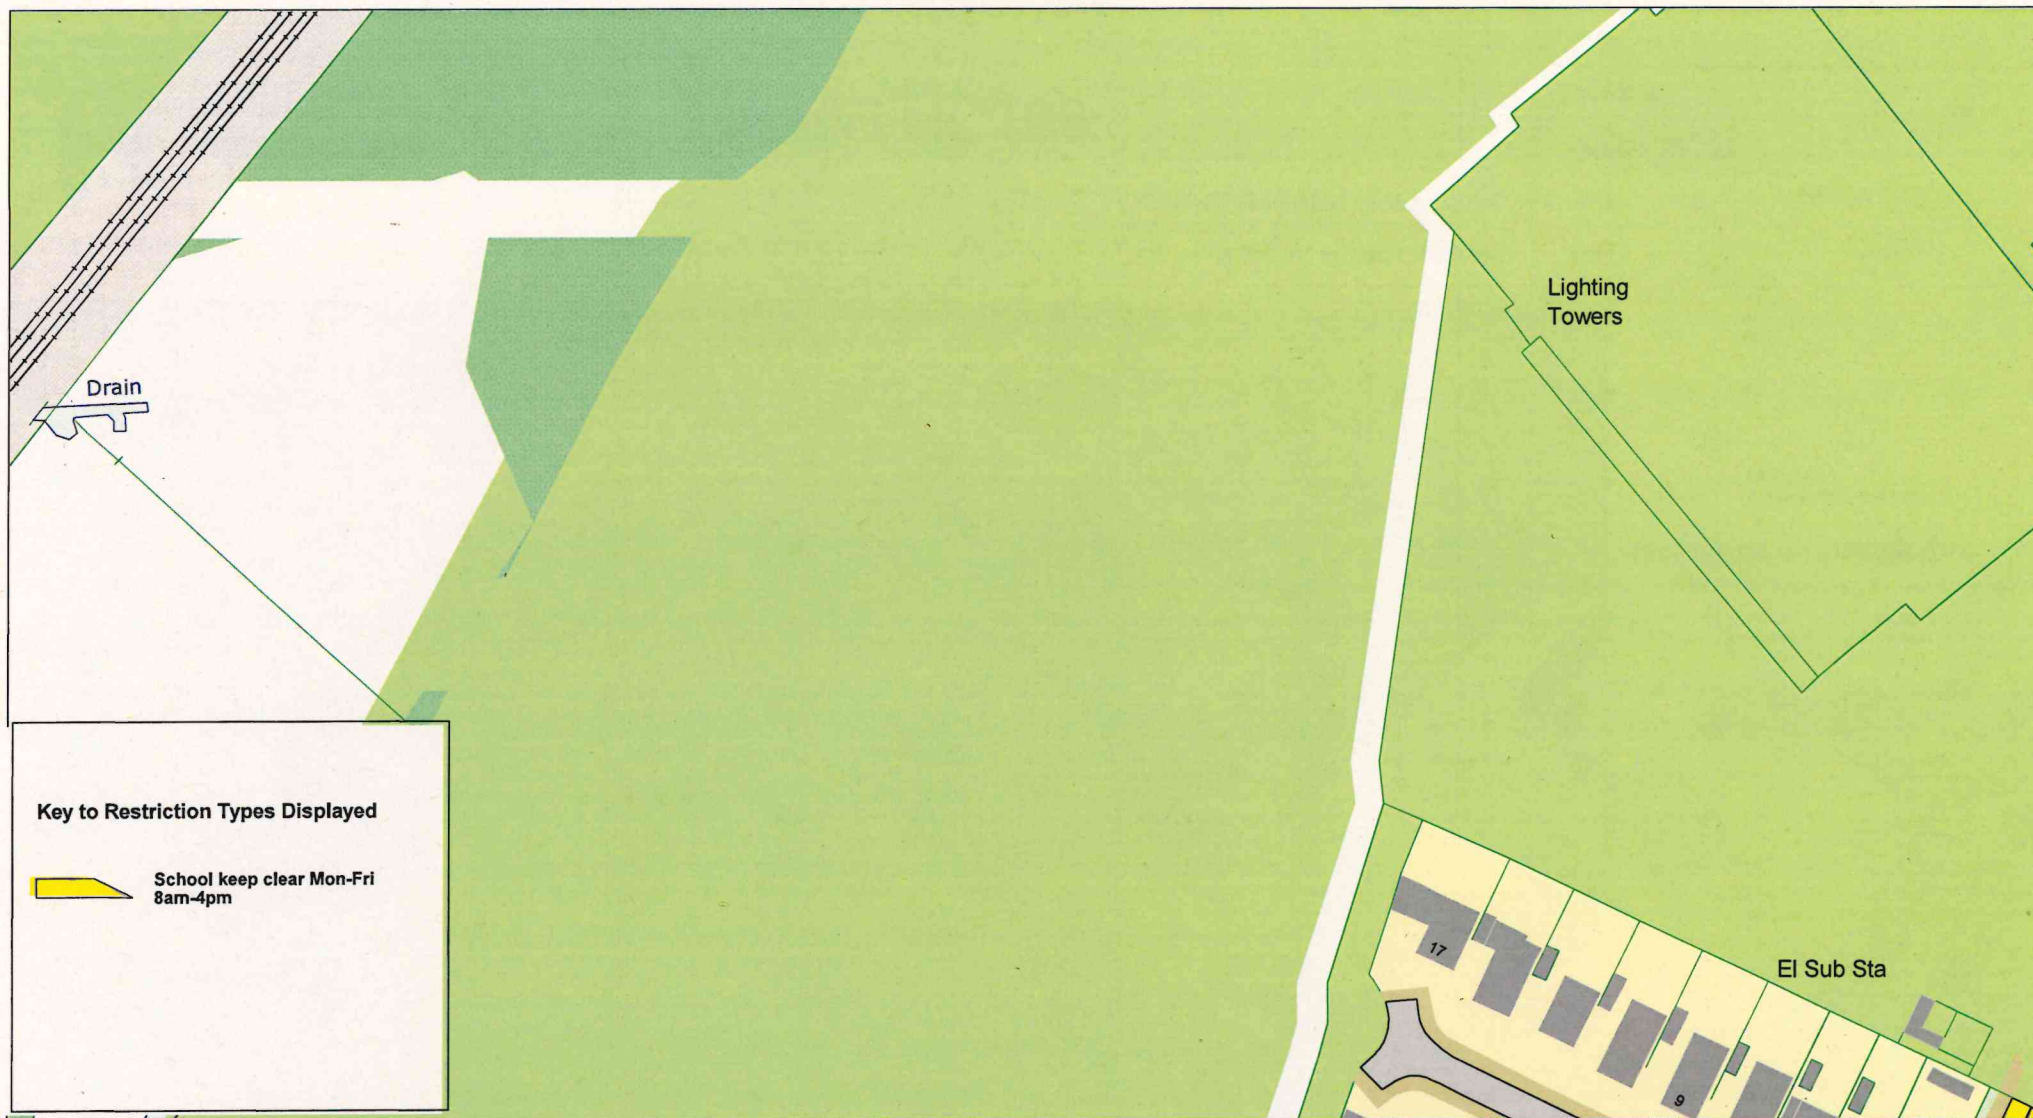



**Leicestershire
County Council**

© Crown copyright. All rights reserved
Leicestershire County Council
Licence No. 100019271 2025

Tile Ref:HC109

SCALE

1 : 1250

DATE

08/07/2026

DRAWING No.

DRAWN BY



Leicestershire
County Council

Tile Ref: HD108

© Crown copyright. All rights reserved
Leicestershire County Council
Licence No. 100019271 2025

SCALE

1 : 1250

DATE

08/07/2026

DRAWING No.

DRAWN BY



© Crown copyright. All rights reserved
Leicestershire County Council
Licence No. 100019271 2025

Tile Ref:HD109

SCALE	1 : 1250
DATE	08/07/2026
DRAWING No.	
DRAWN BY	



SCALE	1 : 1250
DATE	08/07/2026
DRAWING No.	
DRAWN BY	



**Leicestershire
County Council**

Tile Ref:HF104

© Crown copyright. All rights reserved
Leicestershire County Council
Licence No. 100019271 2025

SCALE


1 : 1250

DATE


08/07/2026

DRAWING No.

DRAWN BY

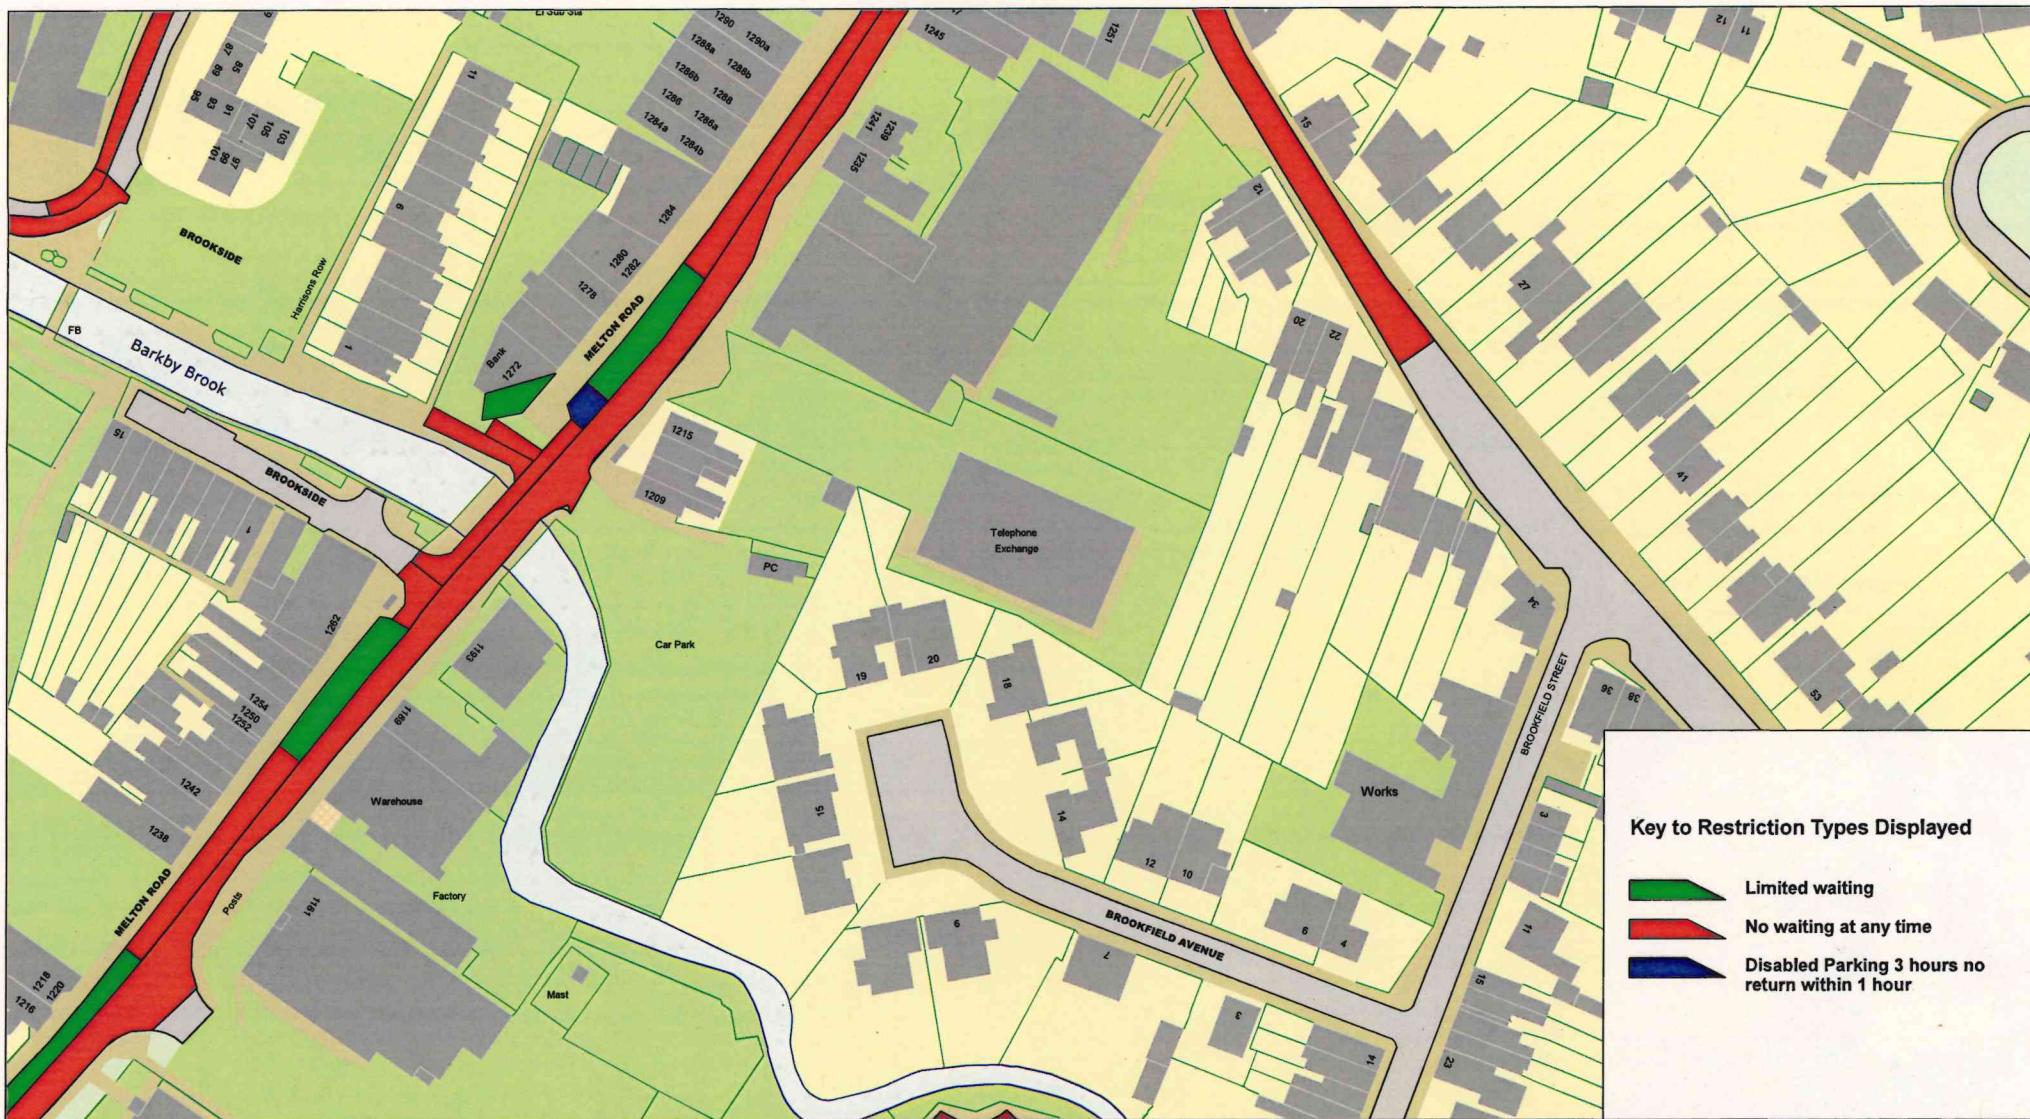

SCALE	1 : 1250
DATE	08/07/2026
DRAWING No.	
DRAWN BY	

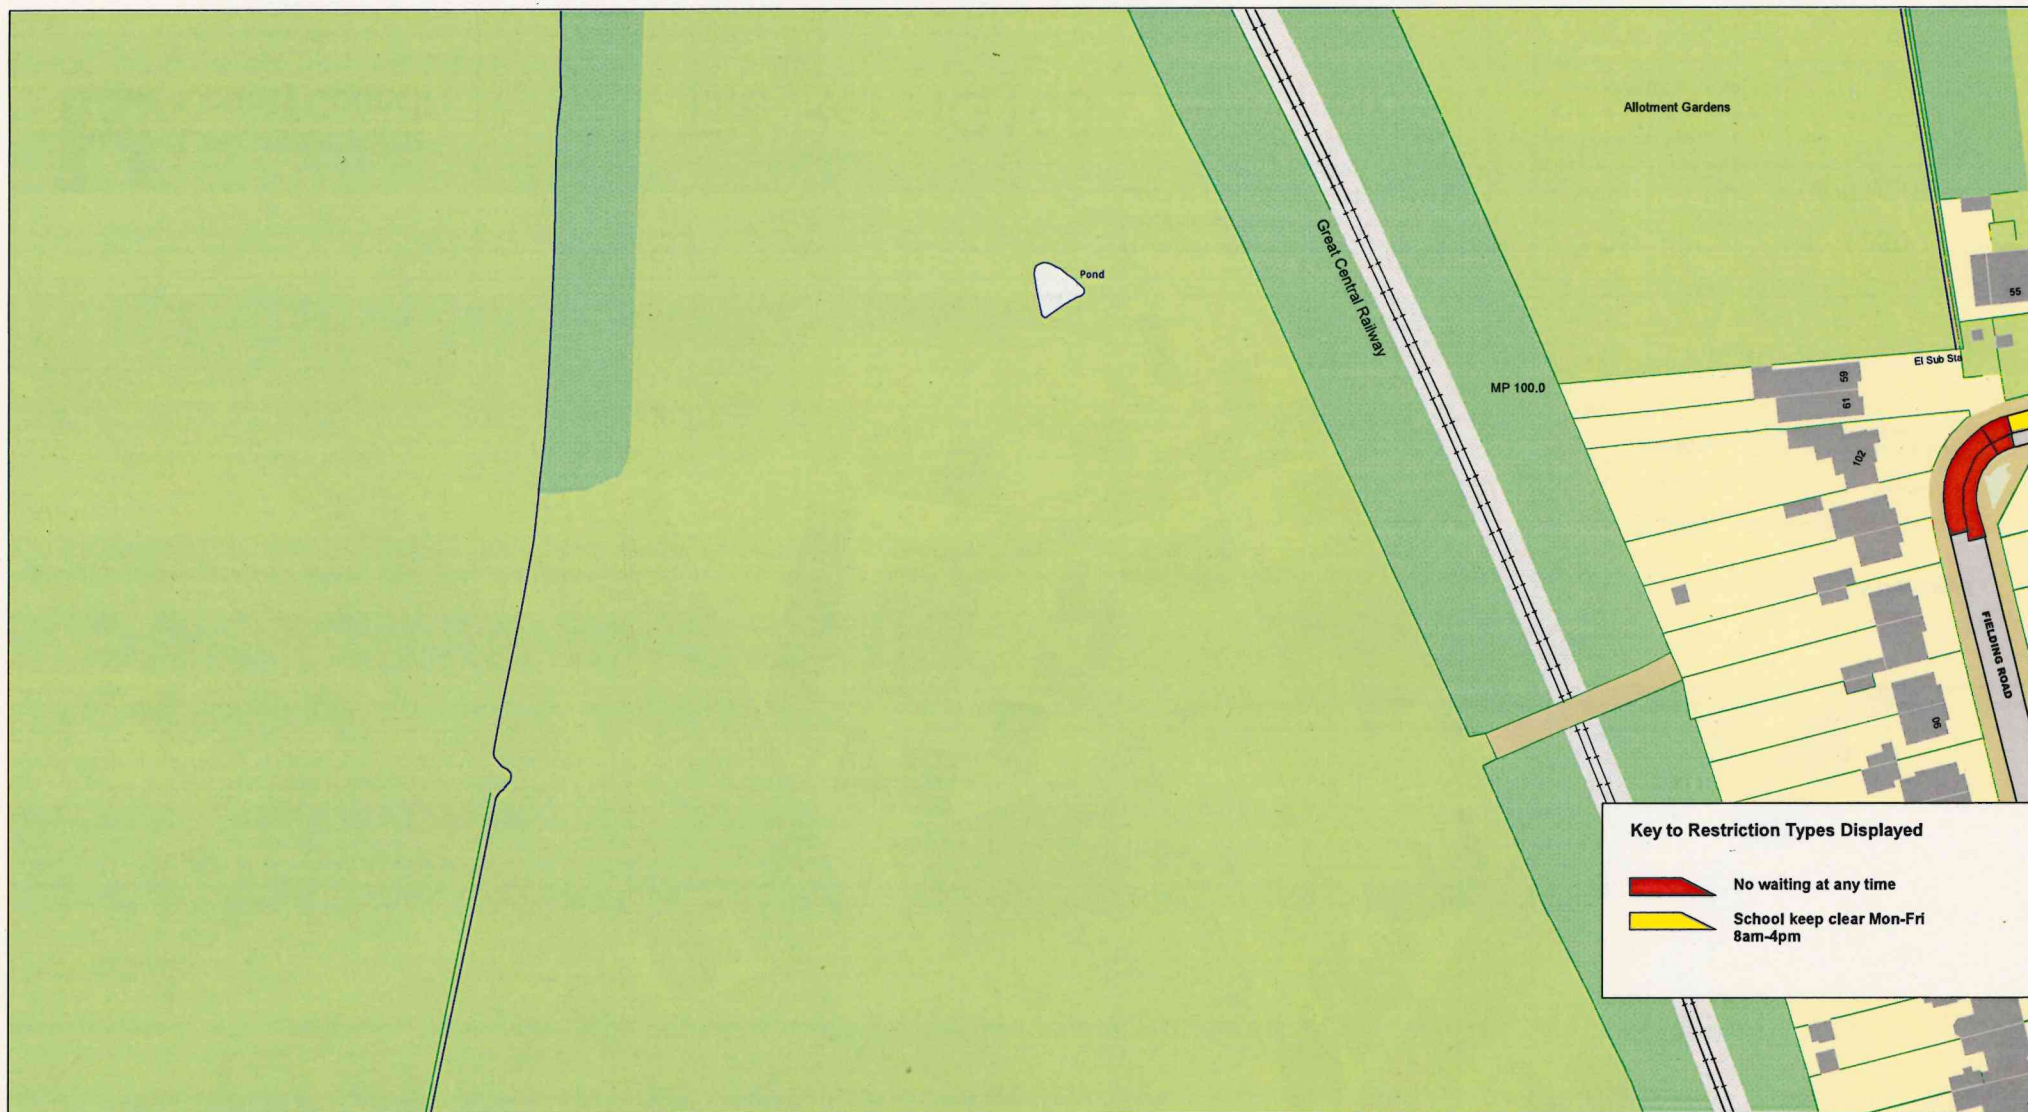

**Leicestershire
County Council**

Tile Ref: HS96

© Crown copyright. All rights reserved
Leicestershire County Council
Licence No. 100019271 2026

SCALE


1 : 1250

DATE

19/11/2025

DRAWING No.

DRAWN BY

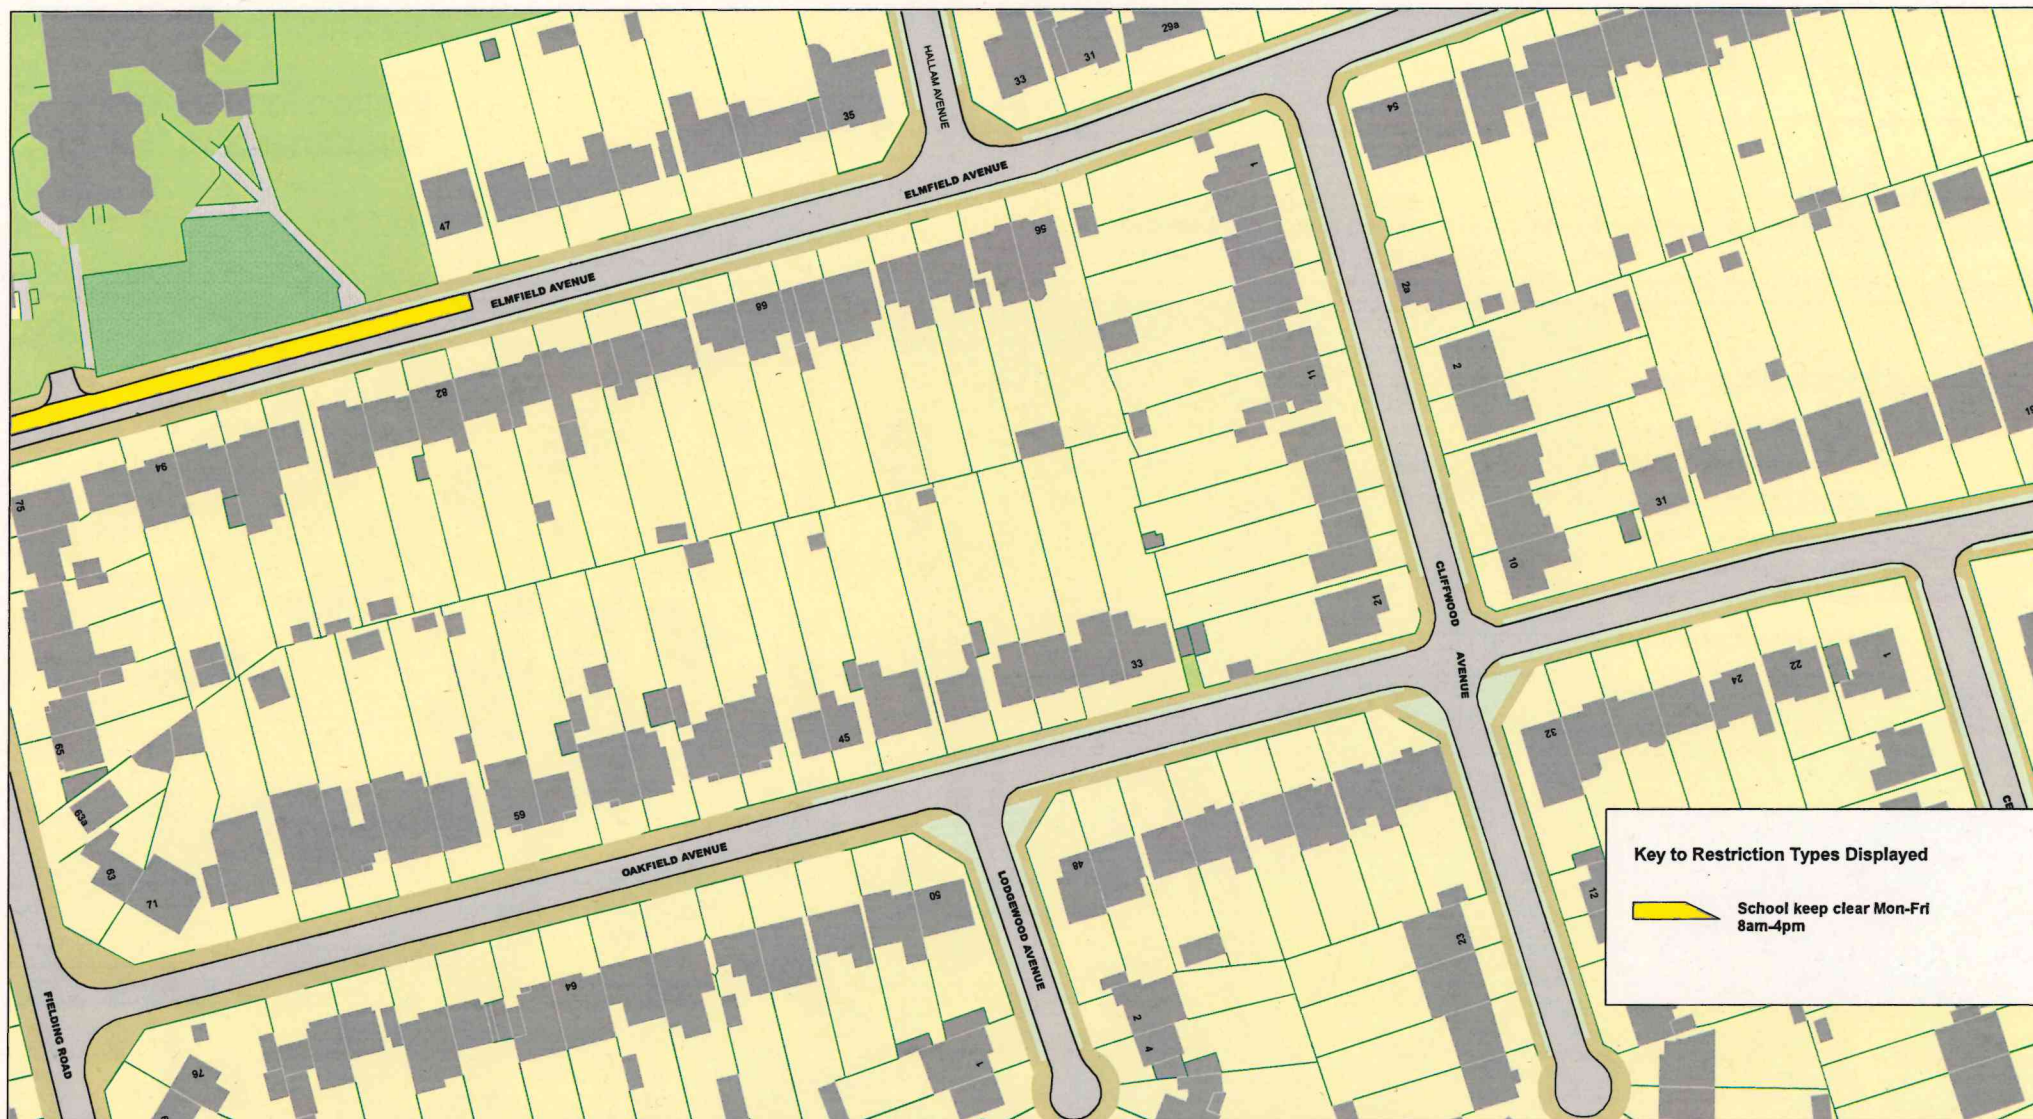



**Leicestershire
County Council**

© Crown copyright. All rights reserved
Leicestershire County Council
Licence No. 100019271 2026

Tile Ref: HS97

SCALE	1 : 1250
DATE	08/07/2026
DRAWING No.	
DRAWN BY	

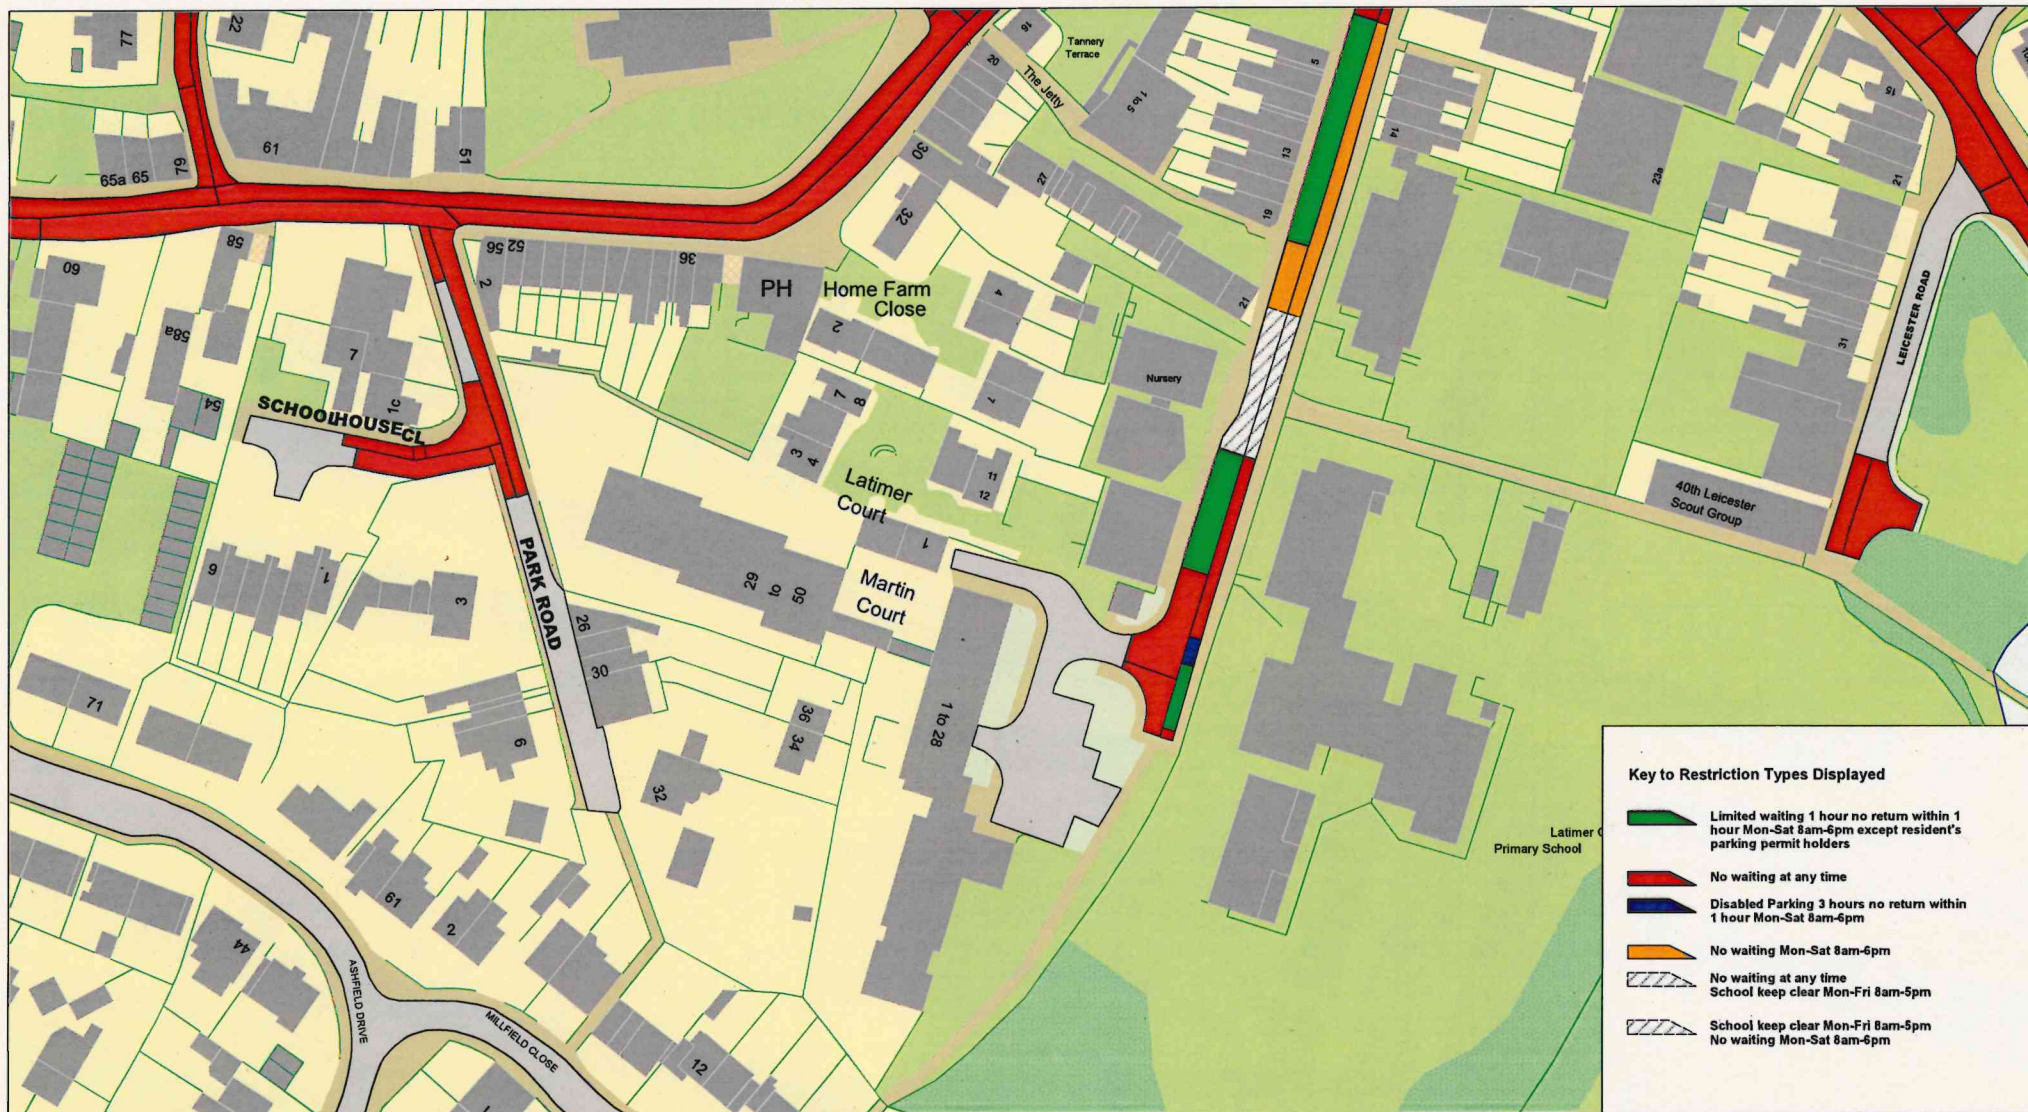

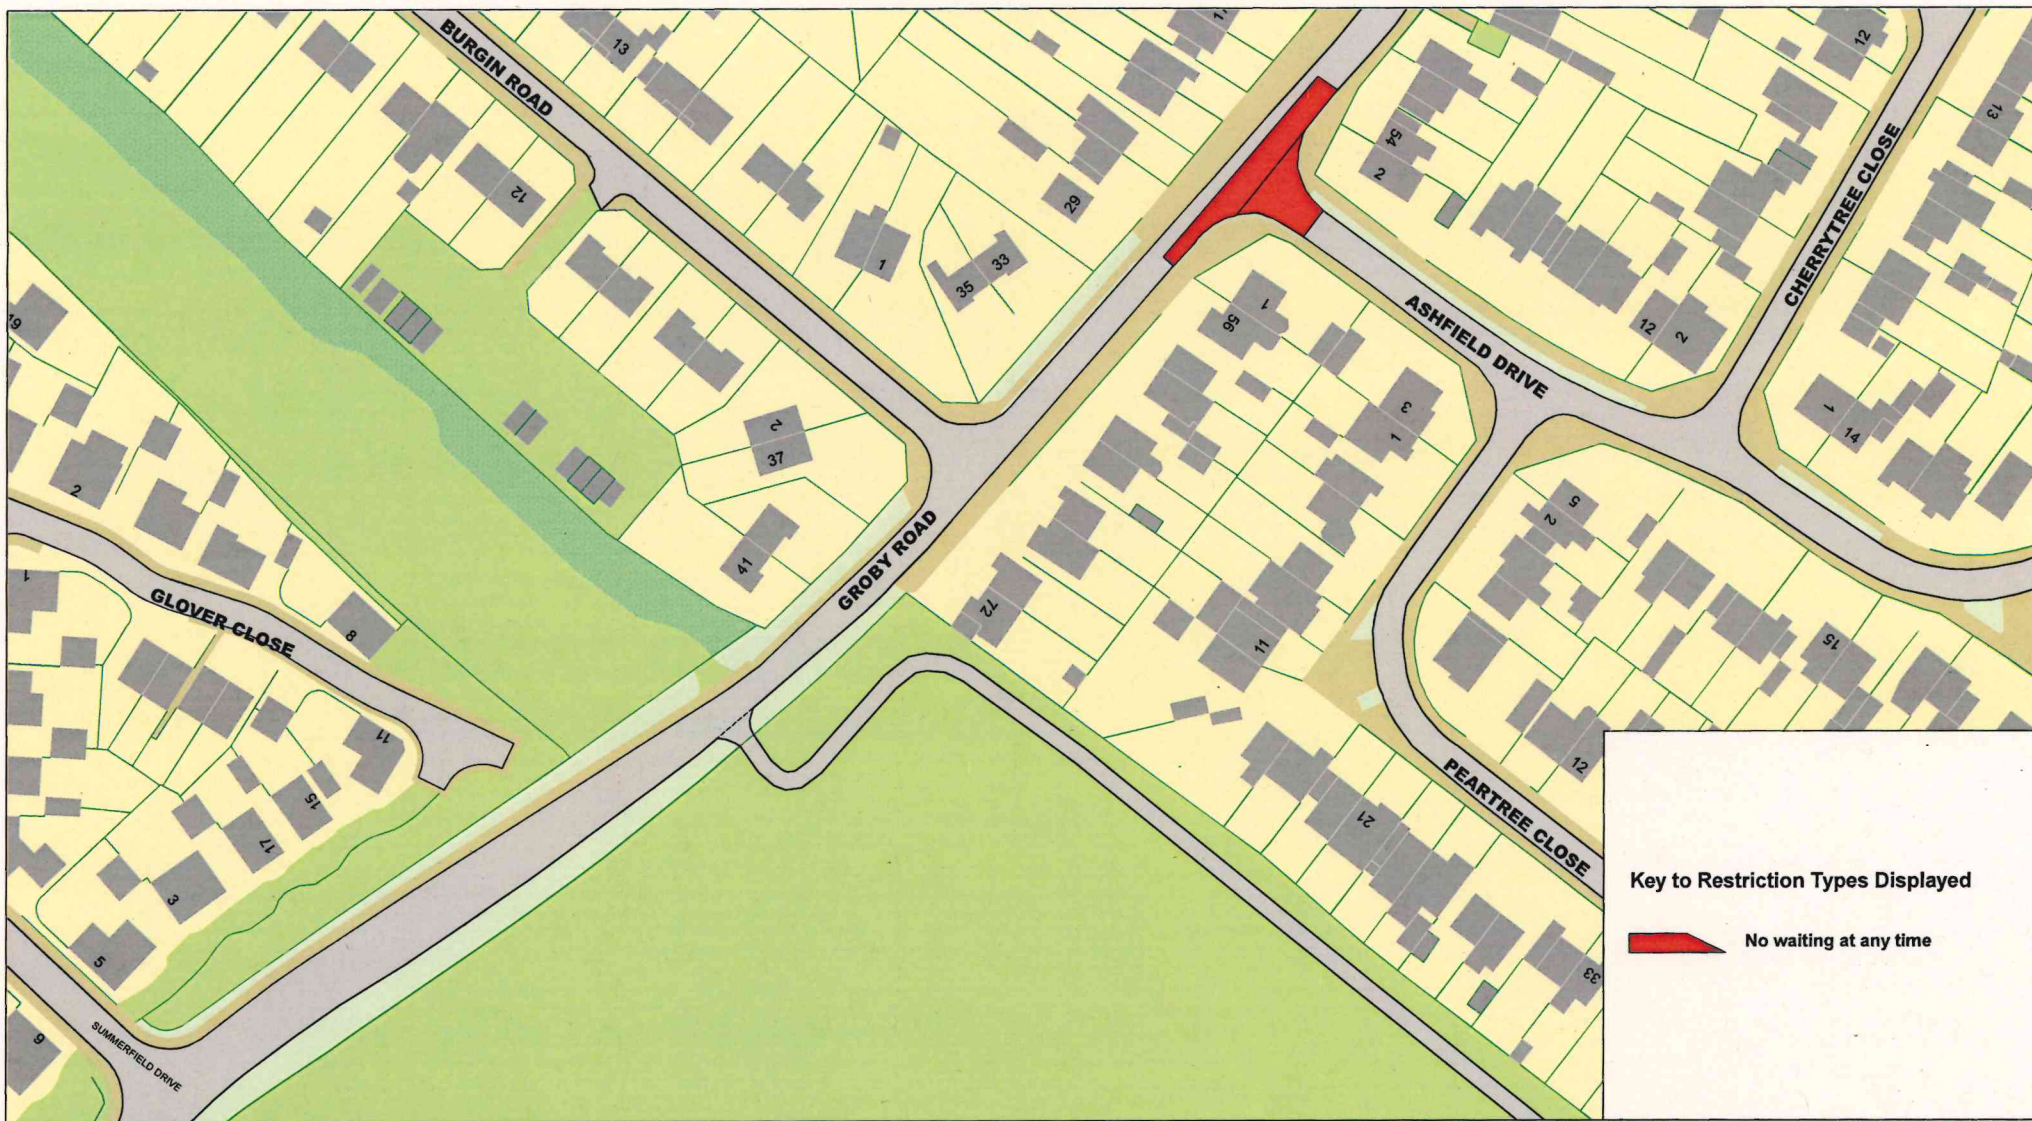

**Leicestershire
County Council**

© Crown copyright. All rights reserved
Leicestershire County Council
Licence No. 100019271 2025

Tile Ref: HX85

SCALE	1 : 1250
DATE	08/07/2026
DRAWING No.	
DRAWN BY	