

THE LEICESTERSHIRE COUNTY COUNCIL
(VARIOUS ROADS ULLESTHORPE AND VARIOUS ROADS CLAYBROOKE PARVA IN
THE PARISHES OF ULLESTHORPE AND CLAYBROOKE PARVA IN THE DISTRICT OF
HARBOROUGH)
(IMPOSITION OF A 20MPH AND 50MPH SPEED LIMIT) ORDER 2026

The Leicestershire County Council ("the Council") in exercise of its powers under Sections 5, 81, 82(2), 83(2), 84 and Part IV of Schedule 9 of the Road Traffic Regulation Act 1984 ("the Act") and of all other enabling powers, after consultation with the Chief Officer of Police in accordance with Part III of Schedule 9 to the Act, hereby makes the following Order:-

1. This Order may be cited as "The Leicestershire County Council (Various Roads Ullesthorpe and Various Roads Claybrooke Parva and Claybrooke Road Ullesthorpe in the Parishes of Ullesthorpe and Claybrooke Parva in the District of Harborough) (Imposition of a 20 MPH and 50 MPH Speed Limit) Order 2026".
2. The Order shall come into force on the twenty-ninth day of October 2026
3. The Order referred to in Schedule 1 is hereby revoked in part
4. No person shall drive any motor vehicle at a speed exceeding 20 MPH on the lengths of road as specified in Schedule 2 to this Order.
5. No person shall drive any motor vehicle at a speed exceeding 50 MPH on the lengths of road as specified in Schedule 3 to this Order.
6. The plans annexed to this Order and marked drawing numbers DCSTRO.009/T1/1/A-1 and DCSTRO.009/T1/1/A-2 are for identification purposes only.

SCHEDULE 1

REVOCATION IN PART

THE LEICESTERSHIRE COUNTY COUNCIL

(LUTTERWORTH ROAD IN THE PARISH OF ULLESTHORPE AND ULLESTHORPE
ROAD IN THE PARISH OF BITTESWELL WITH BITTESBY, DISTRICT OF
HARBOROUGH) (IMPOSITION OF 50MPH SPEED LIMIT) ORDER 2022

In the Parish of Ullesthorpe

Lutterworth Road, Ullesthorpe

From a point 76 metres east of its junction with Goodacre Road, Ullesthorpe to a point 300 metres north-west of its junction with Mere Road, Ashby Parva.

SCHEDULE 2

IMPOSITION OF A 20MPH SPEED LIMIT

Claybrooke Road, Ullesthorpe - From a point 20 metres west of its junction with Frolesworth Road to its junction with Main Street.

Frolesworth Road, Ullesthorpe - From a point 48 metres north of its junction with Hall Lane to its junction with Claybrooke Road.

Hall Lane, Ullesthorpe - For its entire length.

Mill Road, Ullesthorpe - For its entire length.

College Street, Ullesthorpe - For its entire length.

Fairway Meadows, Ullesthorpe - For its entire length.

The Leys, Ullesthorpe - For its entire length.

Main Street, Ullesthorpe - For its entire length.

Manor Road, Ullesthorpe - For its entire length.

Station Road, Ullesthorpe - For its entire length.

Stevens Close, Ullesthorpe - For its entire length.

The Dell, Ullesthorpe - For its entire length.

Green Gardens, Ullesthorpe - For its entire length.

South Avenue, Ullesthorpe - For its entire length.

Ashby Road, Ullesthorpe - From a point 33 metres east of its junction with Goodacre Road to its junction with Lutterworth Road.

Sleath Drive, Ullesthorpe – For its entire length.

Lennard Close, Ullesthorpe – For its entire length.

Goodacre Road, Ullesthorpe - For its entire length.

Lutterworth Road, Ullesthorpe - From its junction with Ashby Road to a point 135 metres south-east of its junction with Goodacre Road.

SCHEDULE 3

IMPOSITION OF A 50MPH SPEED LIMIT

Claybrooke Road, Ullesthorpe - From a point 20 metres west of its junction with Frolesworth Road to its junction with Ullesthorpe Road, Claybrooke Parva.

Ullesthorpe Road, Claybrooke Parva - From its junction with Claybrooke Road, Ullesthorpe, to its junction with Main Road, Claybrooke Parva.

Main Road, Claybrooke Parva - From a point 44 metres east of its junction with Church Lane to its junction with Ullesthorpe Road, Claybrooke Parva.

Lutterworth Road, Ullesthorpe - From a point 135 metres southeast of its junction with Goodacre Road, Ullesthorpe, to a point 300 metres north-west of its junction with Mere Road, Ashby Parva.



THE COMMON SEAL of THE LEICESTERSHIRE)
COUNTY COUNCIL was hereunto affixed)
this fifteenth day of October 2026)
in the presence of :-)

M. P. Davies





Key
Proposed 20mph speed limit
Existing 50mph speed limit

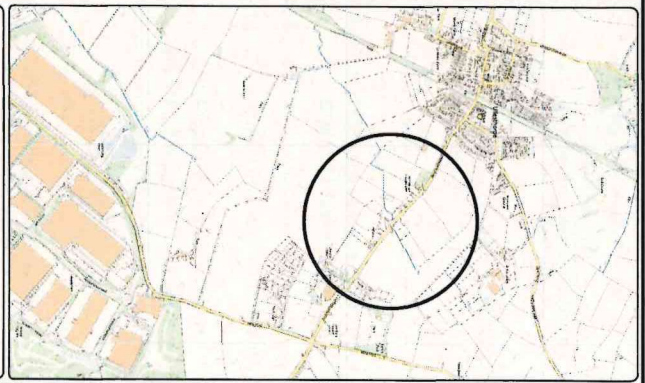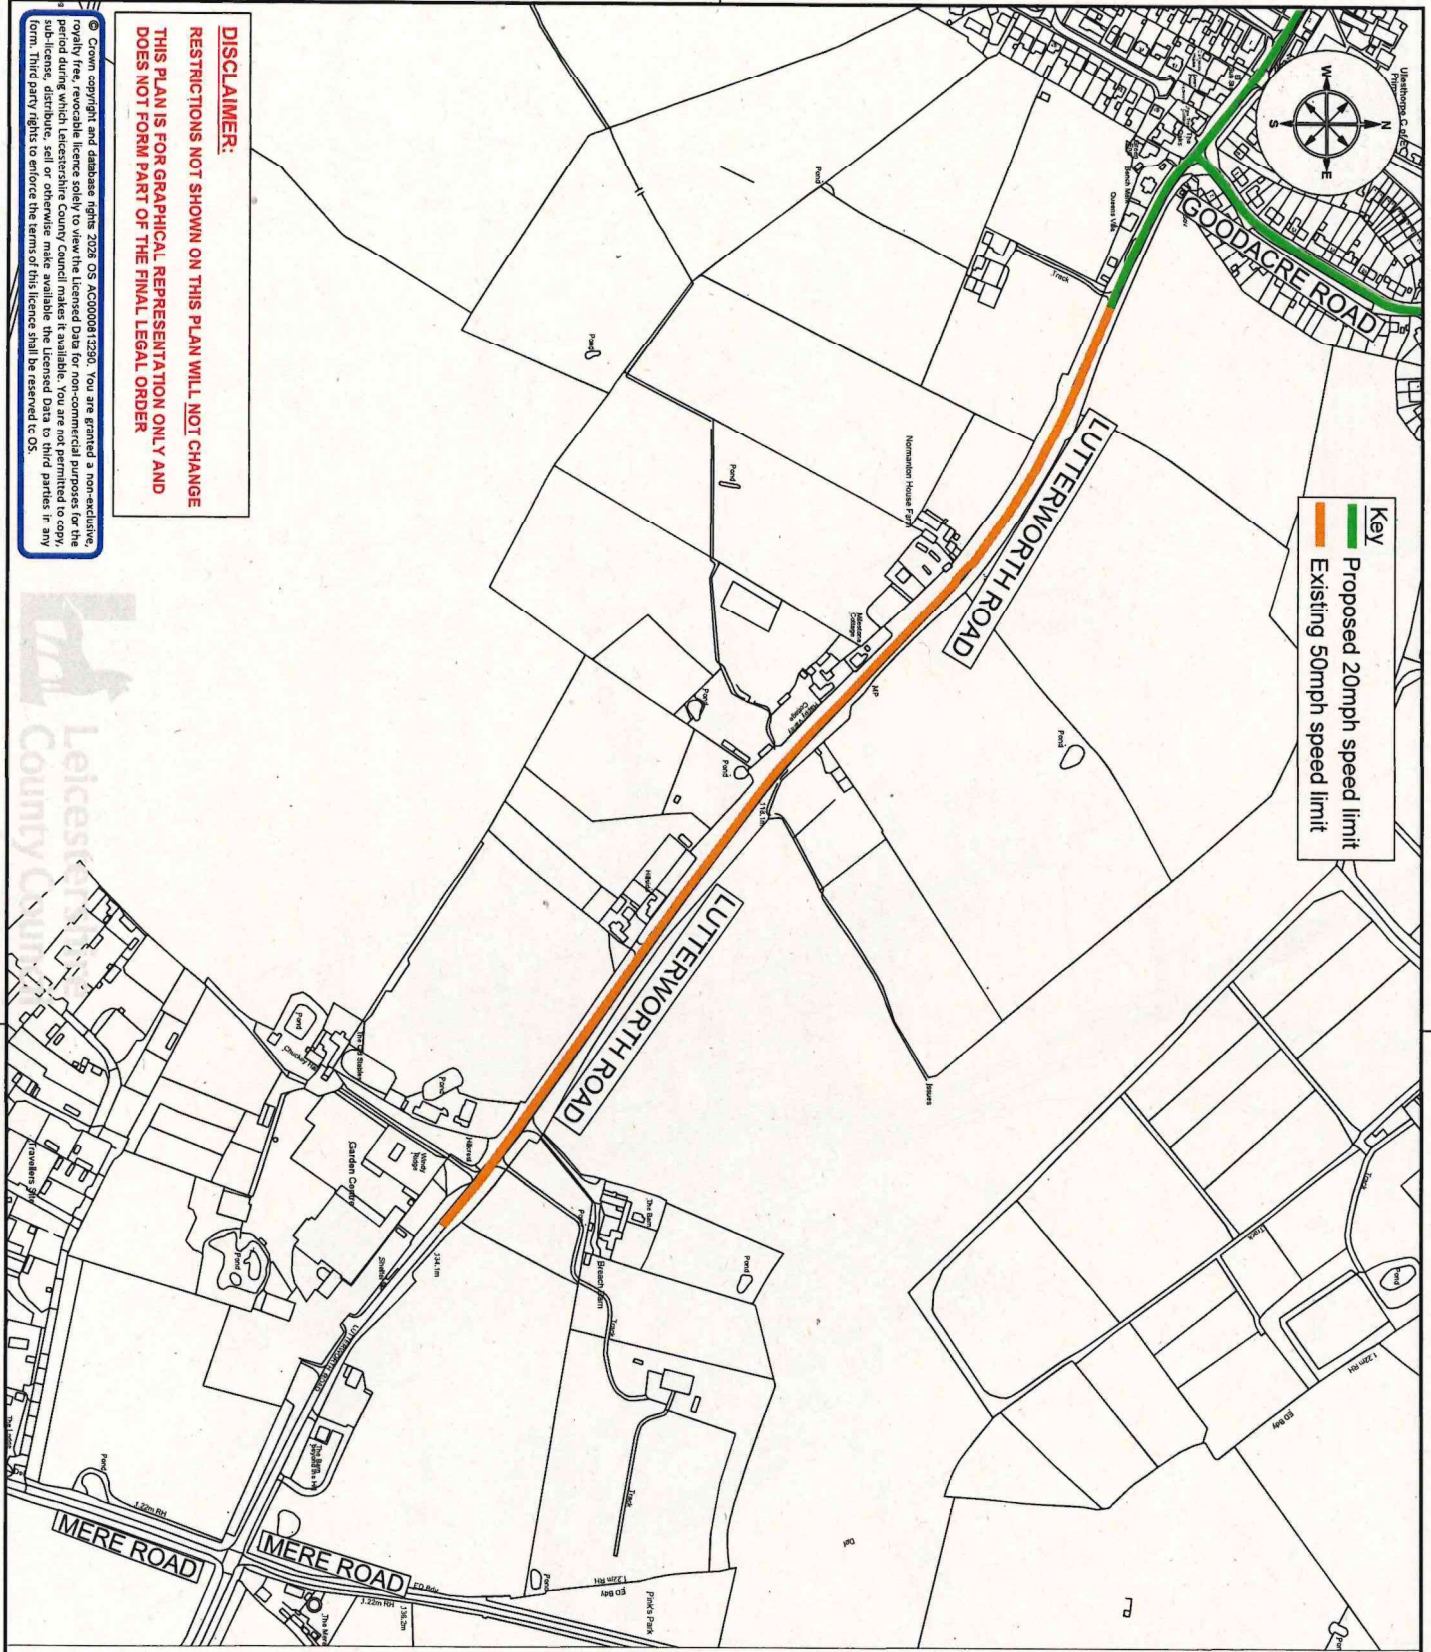

ENVIRONMENT AND
TRANSPORT DEPARTMENT

ANN CARRUTHERS
DIRECTOR

NETWORK MANAGEMENT
DEVELOPMENT & GROWTH

LUTTERWORTH ROAD, ULLESTHORPE




TITLE:
PLAN FOR ORDER CORRECTION
EXISTING 50MPH SPEED LIMIT

DRAWING NUMBER	SCALE
DCSTRO.009/T1/1/A-2	NTS
PREPARED BY: P. SANDHU	DATE: APRIL 2026
CHECKED BY: L. MORGAN	SIGN: AS
APPROVED BY: S. MORGAN	CORR. FILE:

COUNTY HALL • GLENFIELD • LEICESTER • LE3 8ST
Tel: 0116 3050001
www.leicestershire.gov.uk


DISCLAIMER:
RESTRICTIONS NOT SHOWN ON THIS PLAN WILL NOT CHANGE
THIS PLAN IS FOR GRAPHICAL REPRESENTATION ONLY AND
DOES NOT FORM PART OF THE FINAL LEGAL ORDER

© Crown copyright and database rights 2026 OS AD0000843290. You are granted a non-exclusive, royalty free, revocable licence solely to view the Licensed Data for non-commercial purposes for the period during which Leicestershire County Council makes it available. You are not permitted to copy, sub-license, distribute, sell or otherwise make available the Licensed Data to third parties in any form. Third party rights to enforce the terms of this licence shall be reserved to OS.

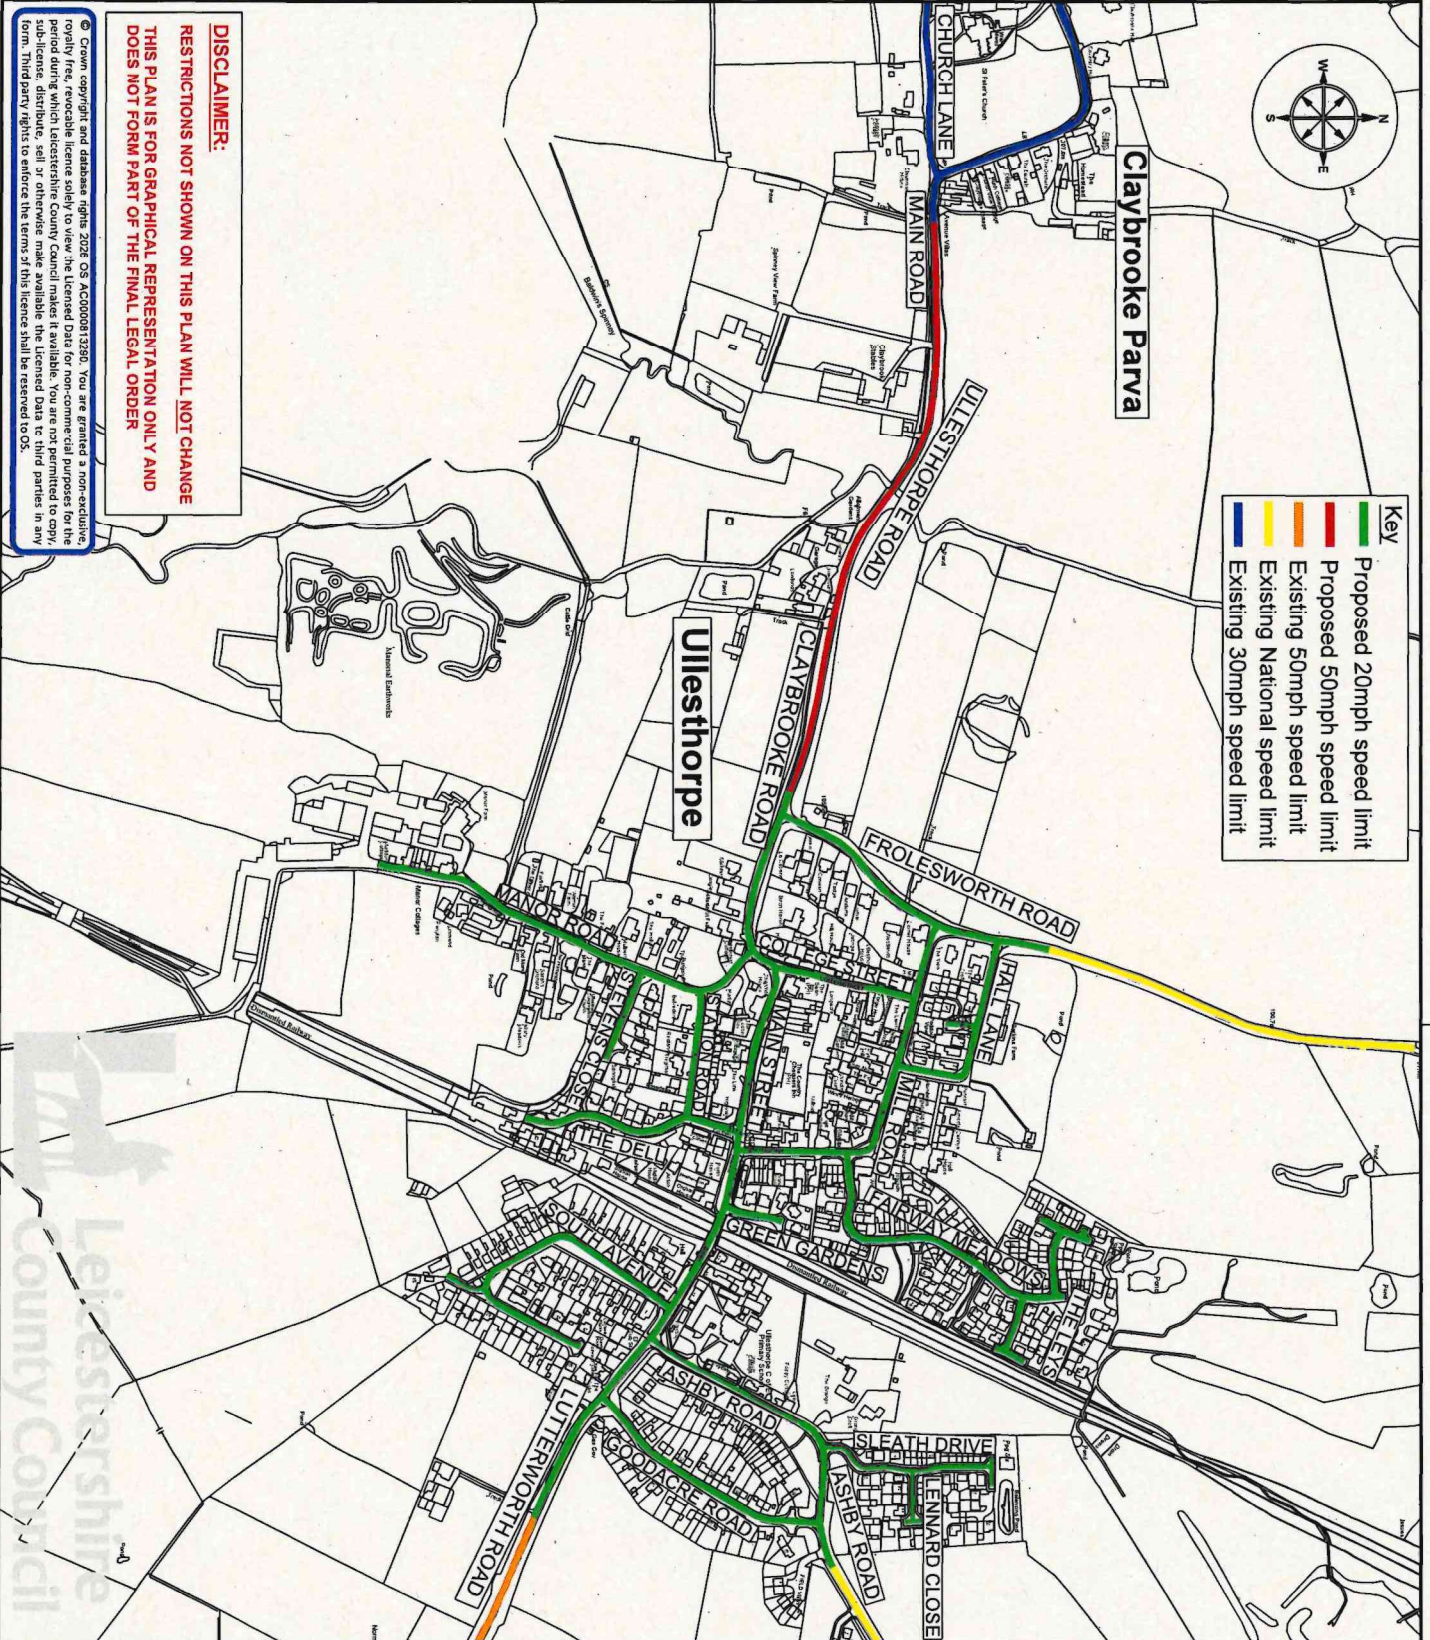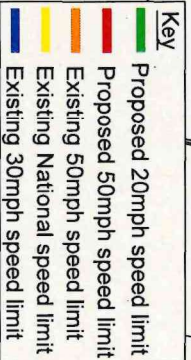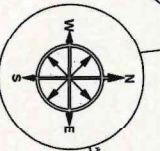

DISCLAIMER:
RESTRICTIONS NOT SHOWN ON THIS PLAN WILL NOT CHANGE
THIS PLAN IS FOR GRAPHICAL REPRESENTATION ONLY AND
DOES NOT FORM PART OF THE FINAL LEGAL ORDER

© Crown copyright and database rights 2025 OS AC0000813290. You are granted a non-exclusive, royalty free, revocable license solely to view the Licensed Data for non-commercial purposes for the period during which Leicestershire County Council makes it available. You are not permitted to copy, sub-license, distribute, sell or otherwise make available the Licensed Data to third parties in any form. Third party rights to enforce the terms of this license shall be reserved to OS.

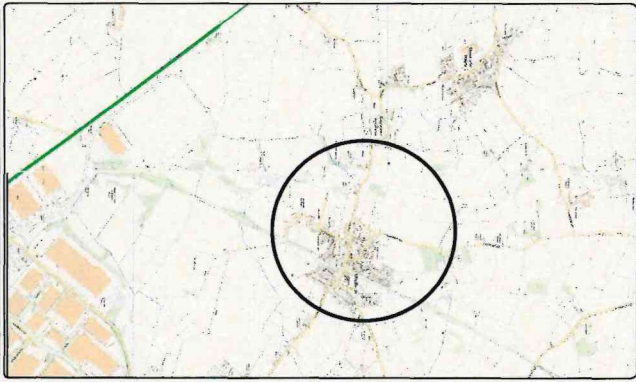

ENVIRONMENT AND
TRANSPORT DEPARTMENT

ANN CARRUTHERS
DIRECTOR

NETWORK MANAGEMENT
DEVELOPMENT & GROWTH

ULLESTHORPE & CLAYBROOKE PARVA

TITLE:

CONSULTATION PLAN

PROPOSED 20MPH & 50MPH SPEED LIMITS

DRAWING NUMBER	SCALE
DCSTR0.009/T1/1/A-1	NTS
PREPARED BY: P SANDHU	DATE: APRIL 2025
CHECKED BY: L MEASURES	SHEET: A1
APPROVED BY: S MERRIGAN	CORR. FILE:

COUNTY HALL • GLENFIELD • LEICESTER • LE3 8ST
Tel: 0116 3050001
www.leicestershire.gov.uk