

THE LEICESTERSHIRE COUNTY COUNCIL
(VARIOUS ROADS, THE BOROUGH OF CHARNWOOD) CONSOLIDATION
ORDER 2022 (VARIOUS ROADS, MOUNTSORREL) (AMENDMENT 15)
ORDER 202

THE LEICESTERSHIRE COUNTY COUNCIL hereby gives notice that it proposes to make an Order under Sections 1, 2, 4, 5, 19, 32, 35, 45, 46, 47, 49 and Part IV of Schedule 9 of the Road Traffic Regulation Act 1984 ("the Act"), and of all other enabling powers, and after consultation with the Chief Officer of Police in accordance with Part III of Schedule 9 to the Act, the effect of which will be:

To impose No Waiting at Any Time restrictions along parts of Crown Lane, The Homestead, The Navins and Watling Street, Mountsorrel

A copy of the proposed Order, together with a plan illustrating the proposals and an explanatory statement giving the Council's reasons for proposing to make the Order may be inspected during normal office hours at my offices, Room 200, County Hall, Glenfield, Leicester LE3 8RA, at the offices of Charnwood Borough Council, Southfield Road, Loughborough LE11 2TX and on the Notice Board of Mountsorrel Parish Council.

Documents can also be viewed online at <https://www.leicestershire.gov.uk/roads-and-travel/cars-and-parking/traffic-management-consultations> from 21st October 2026



Objections to the proposals, specifying the grounds on which they are made, should be sent in writing to the undersigned by not later than midnight on 11th November 2026, quoting reference KJ/HTWMT/6280. Alternatively, objections can be emailed to kevin.jukes@leics.gov.uk or via the online comment form which may be accessed via the link above. If you require alternative formats of this Notice, including larger print, braille or fax transmission, please contact Leicestershire County Council on (0116) 305 0001.

Dated: 21st October 2026

Fiona McMillan, Chief Legal Officer

Leicestershire County Council, County Hall, Glenfield, Leicester LE3 8RA

— EXISTING NO WAITING AT ANY TIME
— PROPOSED NO WAITING AT ANY TIME

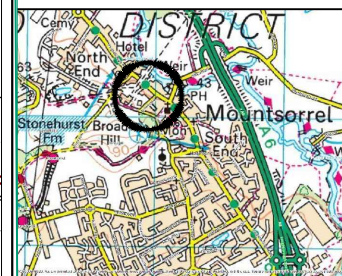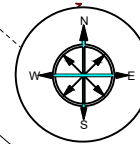

GROWTH, ENVIRONMENT
AND TRANSPORT DEPARTMENT

ANN CARRUTHERS
DIRECTOR

NETWORK MANAGEMENT
DEVELOPMENT AND GROWTH

THE HOMESTEAD, MOUNTSORREL

TITLE:
PROPOSED NO WAITING AT ANY TIME

DRAWING NUMBER	SCALE
TM5281/T1/1/CONSULT/HSTEAD	NTS
PREPARED BY: LEE MEASURES	DATE: 26/08/2026
CHECKED BY: STEPHEN BURT	SIZE: A3
APPROVED BY: GAVIN NEAT	CORR. FILE: 1

COUNTY HALL * GLENFIELD * LEICESTER * LE3 8ST
Tel: 01163 050001



www.leicestershire.gov.uk

DISCLAIMER:
RESTRICTIONS NOT SHOWN ON THIS PLAN WILL NOT CHANGE
THIS PLAN IS FOR GRAPHICAL REPRESENTATION ONLY AND
DOES NOT FORM PART OF THE FINAL LEGAL ORDER

© Crown copyright and database rights 2026 OS AC0000813920. You are granted a non-exclusive, royalty free, revocable licence solely to view the Licensed Data for non-commercial purposes for the period during which Leicestershire County Council makes it available. You are not permitted to copy, sub-license, distribute, sell or otherwise make available the Licensed Data to third parties in any form. Third party rights to enforce the terms of this licence shall be reserved to OS.



Leicestershire
County Council

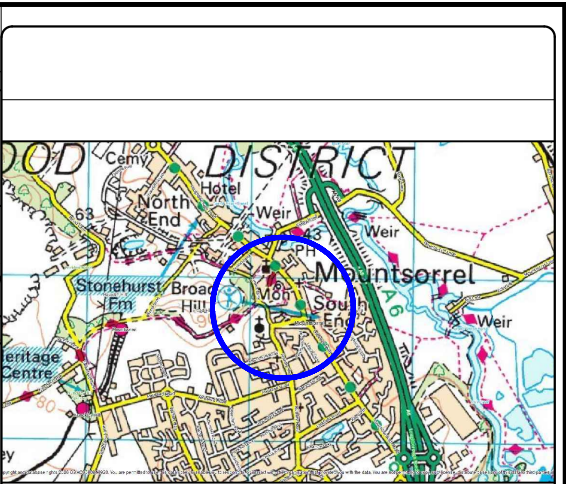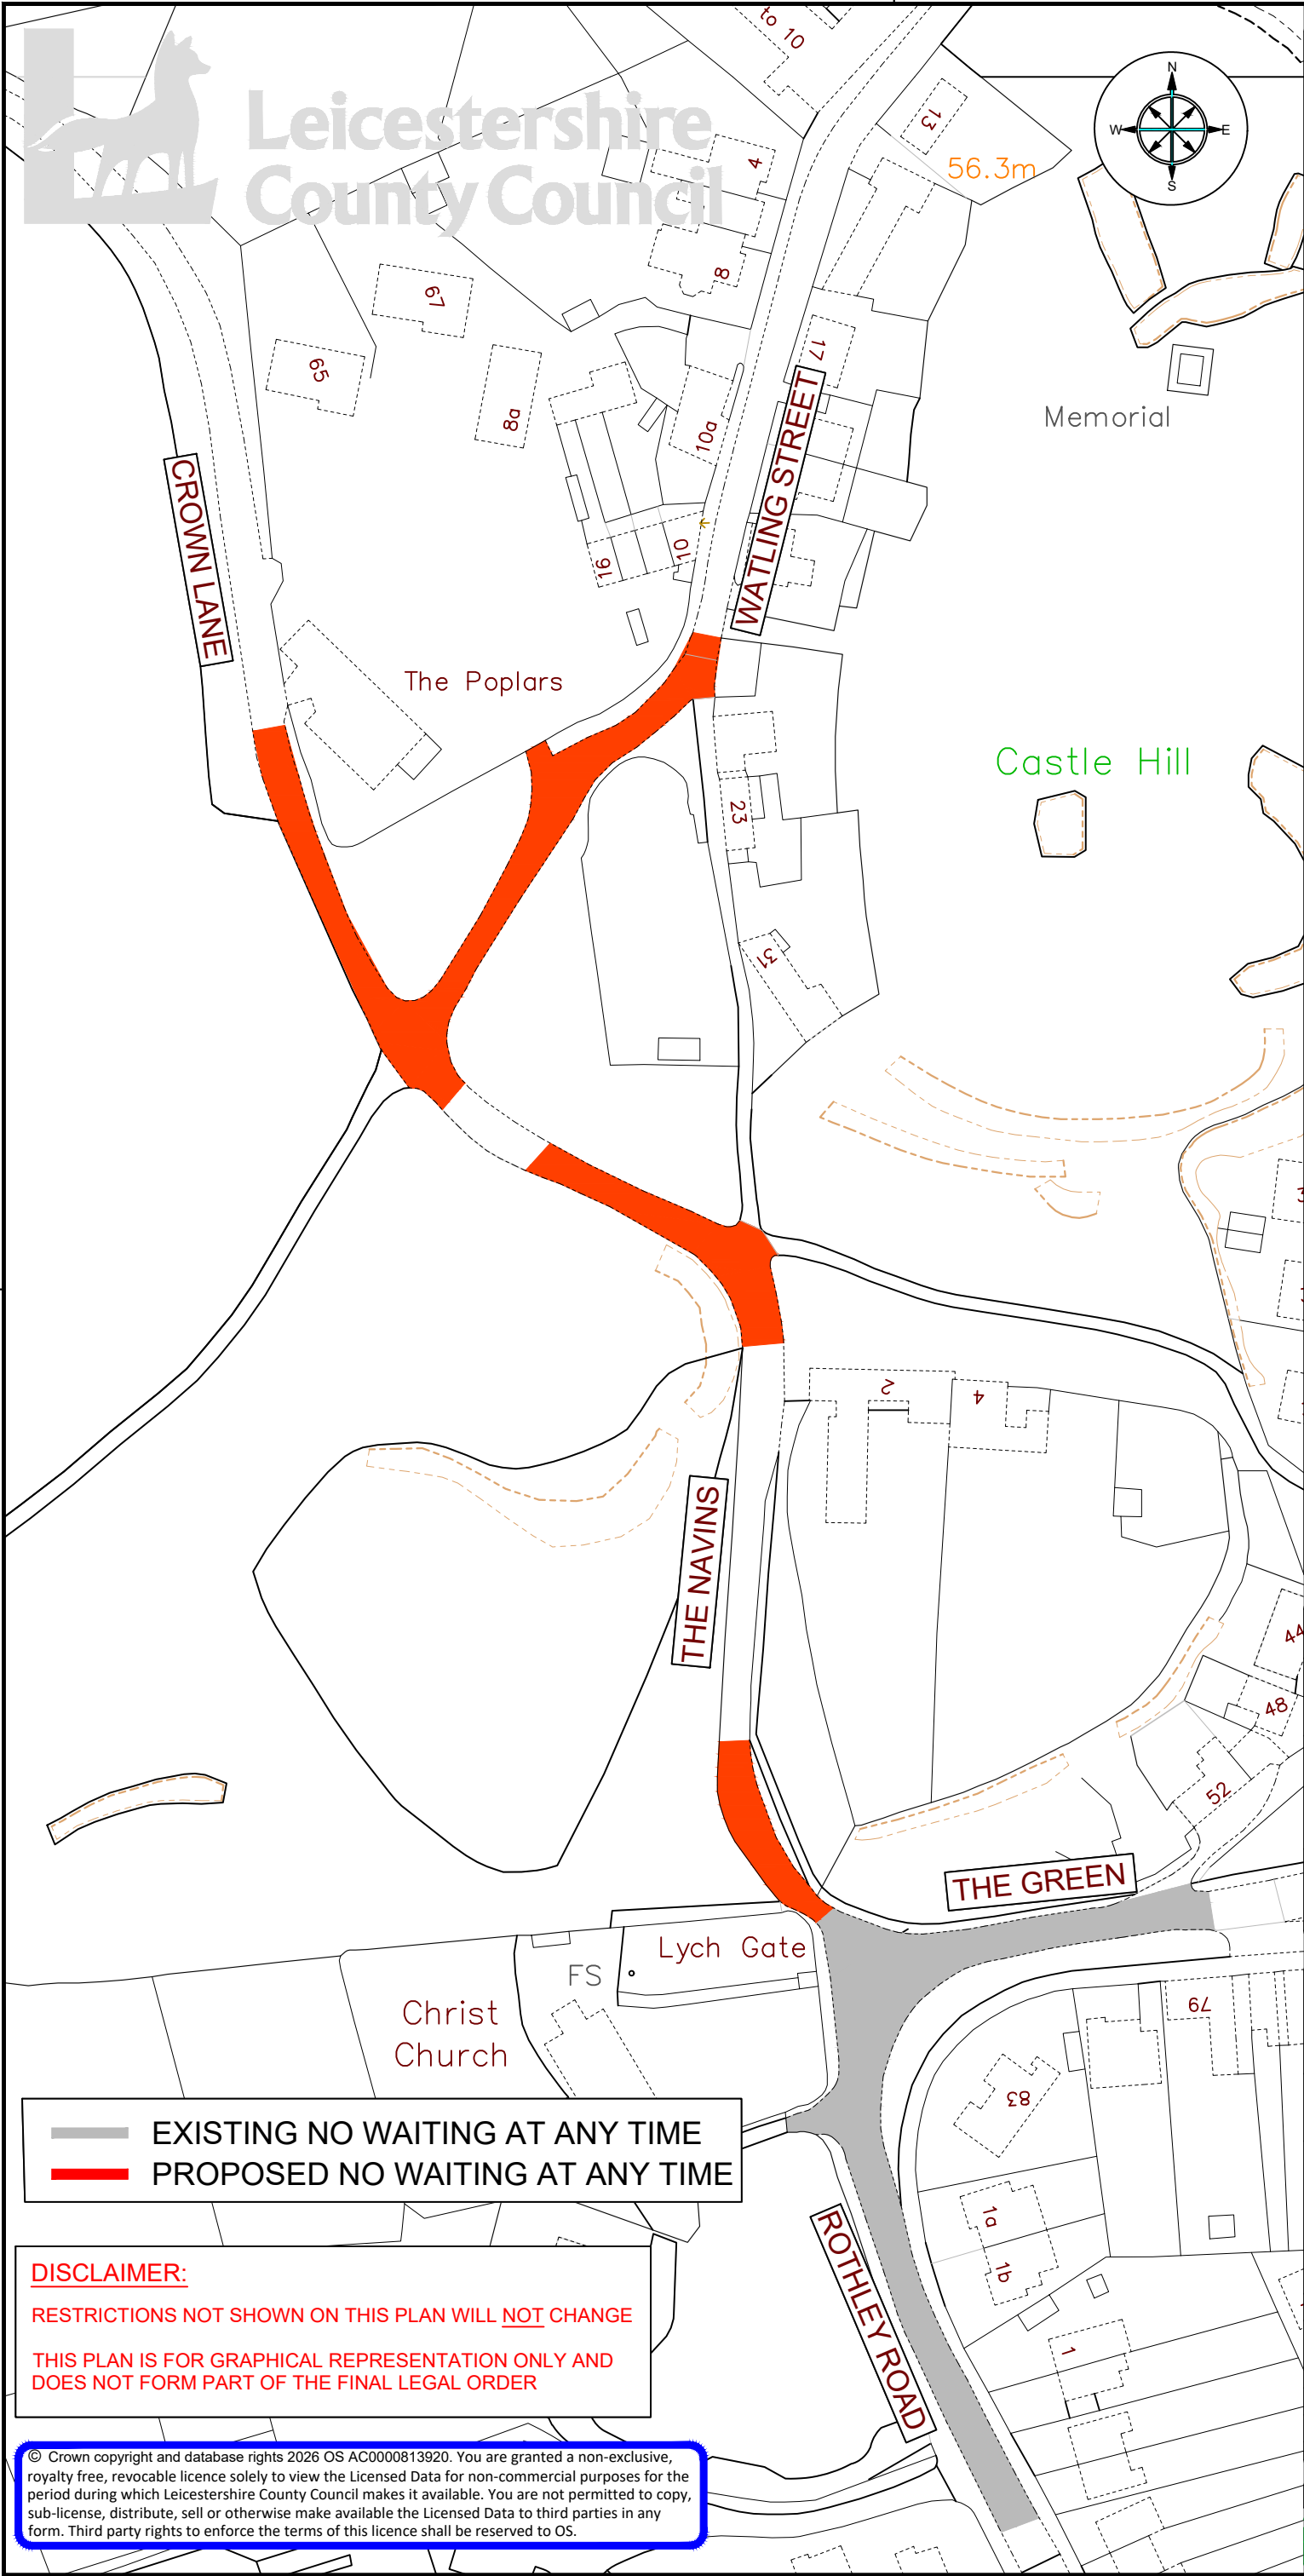

GROWTH, ENVIRONMENT
AND TRANSPORT

ANN CARRUTHERS
DIRECTOR

NETWORK MANAGEMENT
DEVELOPMENT AND GROWTH

THE NAVINS, MOUNTSORREL

TITLE:
PROPOSED NO WAITING AT ANY TIME
CONSULTATION PLAN

DRAWING NUMBER	SCALE
TM5281/T1/1/CONSULT/NAVINS	NTS
PREPARED BY: LEE MEASURES	DATE: AUGUST 2026
CHECKED BY: STEPHEN BURT	SIZE : A3
APPROVED BY: GAVIN NEAT	CORR. FILE :

COUNTY HALL * GLENFIELD * LEICESTER * LE3 8RJ

Tel: 0116 3050001
www.leicestershire.gov.uk

— EXISTING NO WAITING AT ANY TIME
— PROPOSED NO WAITING AT ANY TIME

DISCLAIMER:
RESTRICTIONS NOT SHOWN ON THIS PLAN WILL NOT CHANGE
THIS PLAN IS FOR GRAPHICAL REPRESENTATION ONLY AND
DOES NOT FORM PART OF THE FINAL LEGAL ORDER

© Crown copyright and database rights 2026 OS AC0000813920. You are granted a non-exclusive, royalty free, revocable licence solely to view the Licensed Data for non-commercial purposes for the period during which Leicestershire County Council makes it available. You are not permitted to copy, sub-license, distribute, sell or otherwise make available the Licensed Data to third parties in any form. Third party rights to enforce the terms of this licence shall be reserved to OS.

THE NAVINS, CROWN LANE, WATLING STREET AND THE HOMESTEAD

PARISH OF MOUNTSORREL

CHARNWOOD BOROUGH

PROPOSED NO WAITING AT ANY TIME

STATEMENT OF REASONS

Leicestershire County Council proposes to implement No Waiting At Any Time restrictions on The Navins, Crown Lane and The Homestead, Mountsorrel as shown in plans TM5281/T1/1/CONSULT/HSTEAD and TM5281/T1/1/CONSULT/NAVINS

The County Councillor, Mrs L. Danks, acting on behalf of both the Parish Council and local residents, requested the introduction of a No Waiting at Any Time restrictions on The Navins, Watling Street and Crown Lane, Mountsorrel.

These proposals would extend the existing waiting restrictions at the junction of The Navins and Rothley Road to cover the section of carriageway near the junction where the road narrows.

No Waiting at Any Time restrictions are also proposed along The Navins, Watling Street and Crown Lane where the carriageway narrows and in the vicinity of a bend and junction.

The Council also proposes to extend the existing No Waiting at Any Time restrictions on The Homestead, Mountsorrel.

Restrictions were previously introduced at the junction of Crown Lane and The Homestead, with the understanding that the situation would be monitored and reassessed should inconsiderate parking continue. Parking issues remain evident and it is proposed to extend the restrictions further along the southern side of The Homestead.

The proposed extension of the waiting restrictions is intended to reduce obstruction, improve visibility, and enhance safety for all road users.

This Order is being promoted in the interests of improving road safety and maintaining the safe and efficient movement of traffic for all highway users.

THE LEICESTERSHIRE COUNTY COUNCIL
(VARIOUS ROADS, THE BOROUGH OF CHARNWOOD) CONSOLIDATION ORDER 2022
(VARIOUS ROADS, MOUNTSORREL) (AMENDMENT 15)
ORDER 202

The Leicestershire County Council ("the Council") in exercise of its powers under Sections 1, 2, 4, 5, 19, 32, 35, 45, 46, 47, 49 and Part IV of Schedule 9 of the Road Traffic Regulation Act 1984 ("the Act") as amended, and of all other enabling powers and after consultation with the Chief Officer of Police in accordance with Part III of Schedule 9 of the Act hereby makes the following Order:-

1. This Order shall come into operation on <<INSERT DATE>> and may be cited as the "Leicestershire County Council (Various Roads, the Borough of Charnwood) Consolidation Order 2022 (Various Roads, Mountsorrel) (Amendment 15) Order 202"
2. The "Leicestershire County Council (Borough of Charnwood) Consolidation Order 2022" is hereby amended by the plan(s) specified in the First Schedule to this Order and with the inclusion of the plan(s) specified in the Second Schedule, attached hereto.

FIRST SCHEDULE
Plan(s) to be amended

GN94 – Mountsorrel
GN95 – Mountsorrel
GO95 – Mountsorrel
GP95 – Mountsorrel

SECOND SCHEDULE
New Plan(s)

GN94 – Mountsorrel
GN95 – Mountsorrel
GO95 – Mountsorrel
GP95 – Mountsorrel

THE COMMON SEAL of THE	)
LEICESTERSHIRE COUNTY COUNCIL	)
was hereunto affixed this XXXX	)
day of XXXX 202 in the presence of	)



Key to Restriction Types Displayed


 No waiting at any time



© Crown copyright. All rights reserved
Leicestershire County Council
Licence No. 100019271 2026

Tile Ref: GN94

SCALE	1 : 1250
DATE	09/09/2026
DRAWING No.	
DRAWN BY	

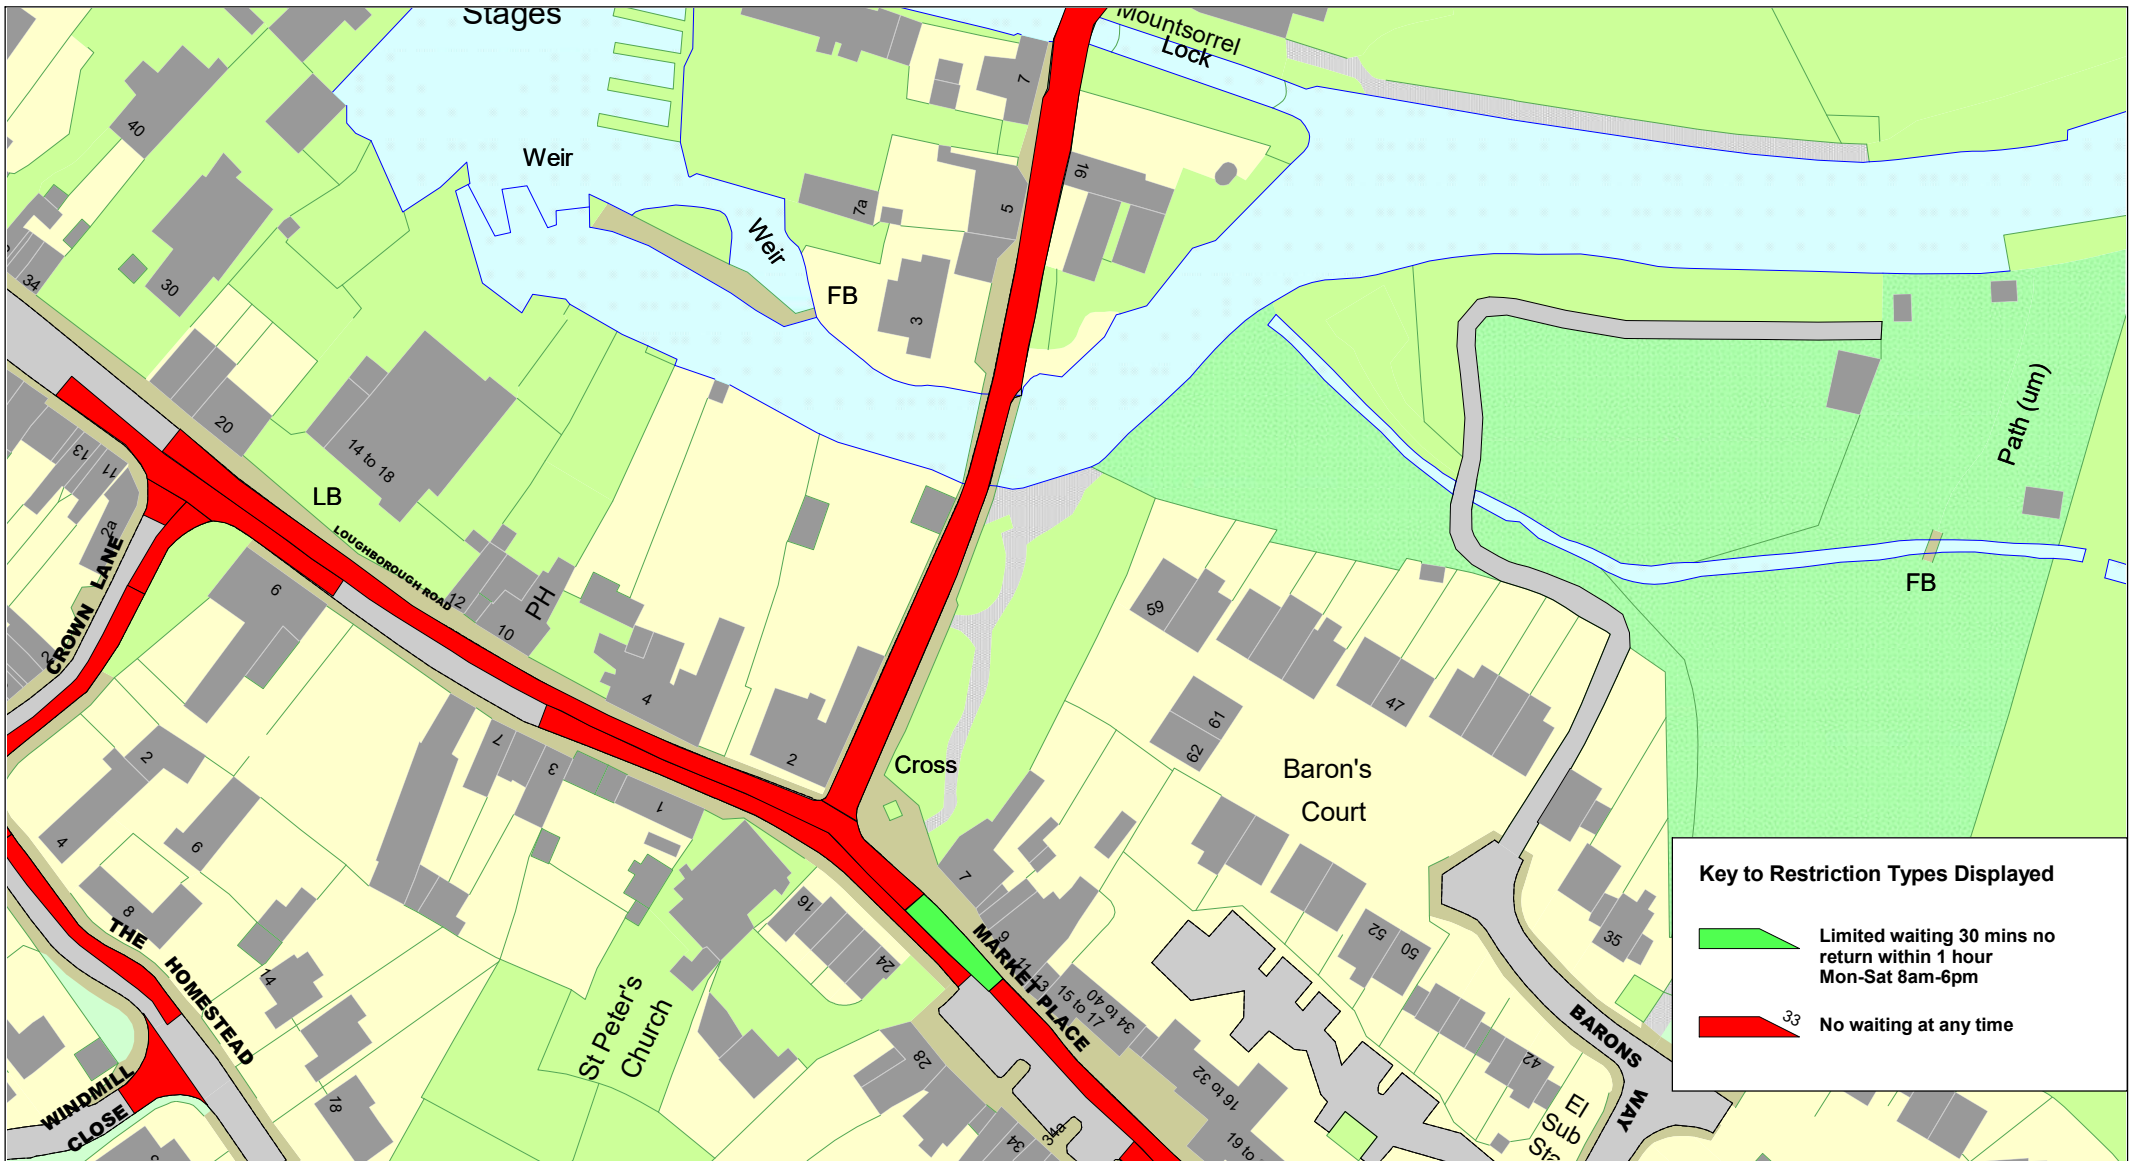

SCALE	1 : 1250
DATE	09/09/2026
DRAWING No.	
DRAWN BY	



© Crown copyright. All rights reserved
Leicestershire County Council
Licence No. 100019271 2026

Tile Ref: GO95

SCALE	1 : 1250
DATE	09/09/2026
DRAWING No.	
DRAWN BY	



© Crown copyright. All rights reserved
Leicestershire County Council
Licence No. 100019271 2026

Tile Ref: GP95

SCALE	1 : 1250
DATE	09/09/2026
DRAWING No.	
DRAWN BY	