

LEICESTERSHIRE COUNTY COUNCIL (VARIOUS ROADS, BOROUGH OF
CHARNWOOD) CONSOLIDATION ORDER 2022 (VARIOUS ROADS, SHEPSHED)
(AMENDMENT 16) ORDER 202

THE LEICESTERSHIRE COUNTY COUNCIL hereby gives notice that it proposes to make an Order under Sections 1, 2, 4, 5, 19, 32, 35, 45, 46, 47, 49 and Part IV of Schedule 9 of the Road Traffic Regulation Act 1984 ("the Act"), and of all other enabling powers, and after consultation with the Chief Officer of Police in accordance with Part III of Schedule 9 to the Act, the effect of which will be:

To impose No Waiting at Any Time Restrictions on parts of Trueway Drive, Homeway Close, Cheviot Drive, Porlock Close, Malvern Avenue, Arbury Dale, Linley Avenue and Purley Rise, Shepshed

To impose School Keep Clear No Stopping Mon – Fri 8am – 4pm restrictions on part of Trueway Drive

To impose Bus Stop Clearway No Stopping Mon – Sat 8am – 6pm restrictions on part of Trueway Drive




A copy of the proposed Order, together with a plan illustrating the proposals and an explanatory statement giving the Council's reasons for proposing to make the Order may be inspected during normal office hours at my offices, Room 200, County Hall, Glenfield, Leicester LE3 8RA or at the offices of Charnwood Borough Southfield Road, Loughborough, LE11 2TX and on the Notice Board of Shepshed Town Council.

Documents can also be viewed online at <https://www.leicestershire.gov.uk/roads-and-travel/cars-and-parking/traffic-management-consultations>

Objections to the proposals, specifying the grounds on which they are made, should be sent in writing to the undersigned by not later than 11th November 2026, quoting reference HT/HTWMT/6284. Alternatively, objections can be emailed to hayley.tennant@leics.gov.uk or via the online comment form which may be accessed via the link above. If you require alternative formats of this Notice, including larger print or braille, please contact Leicestershire County Council on (0116) 305 0001.

Dated: 21st October 2026

Fiona McMillan, Chief Legal Officer, Leicestershire County Council, County Hall, Glenfield, Leicester LE3 8RA

 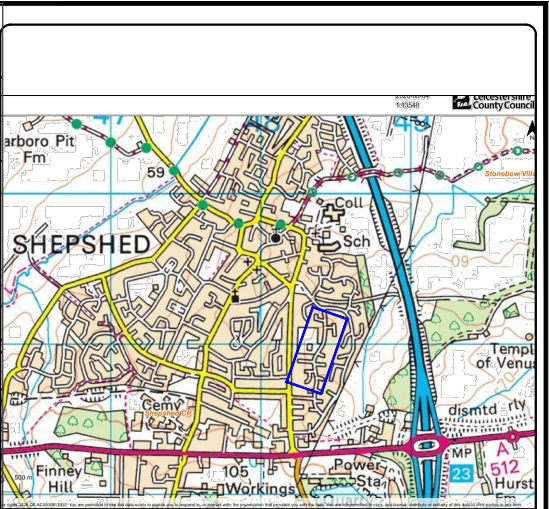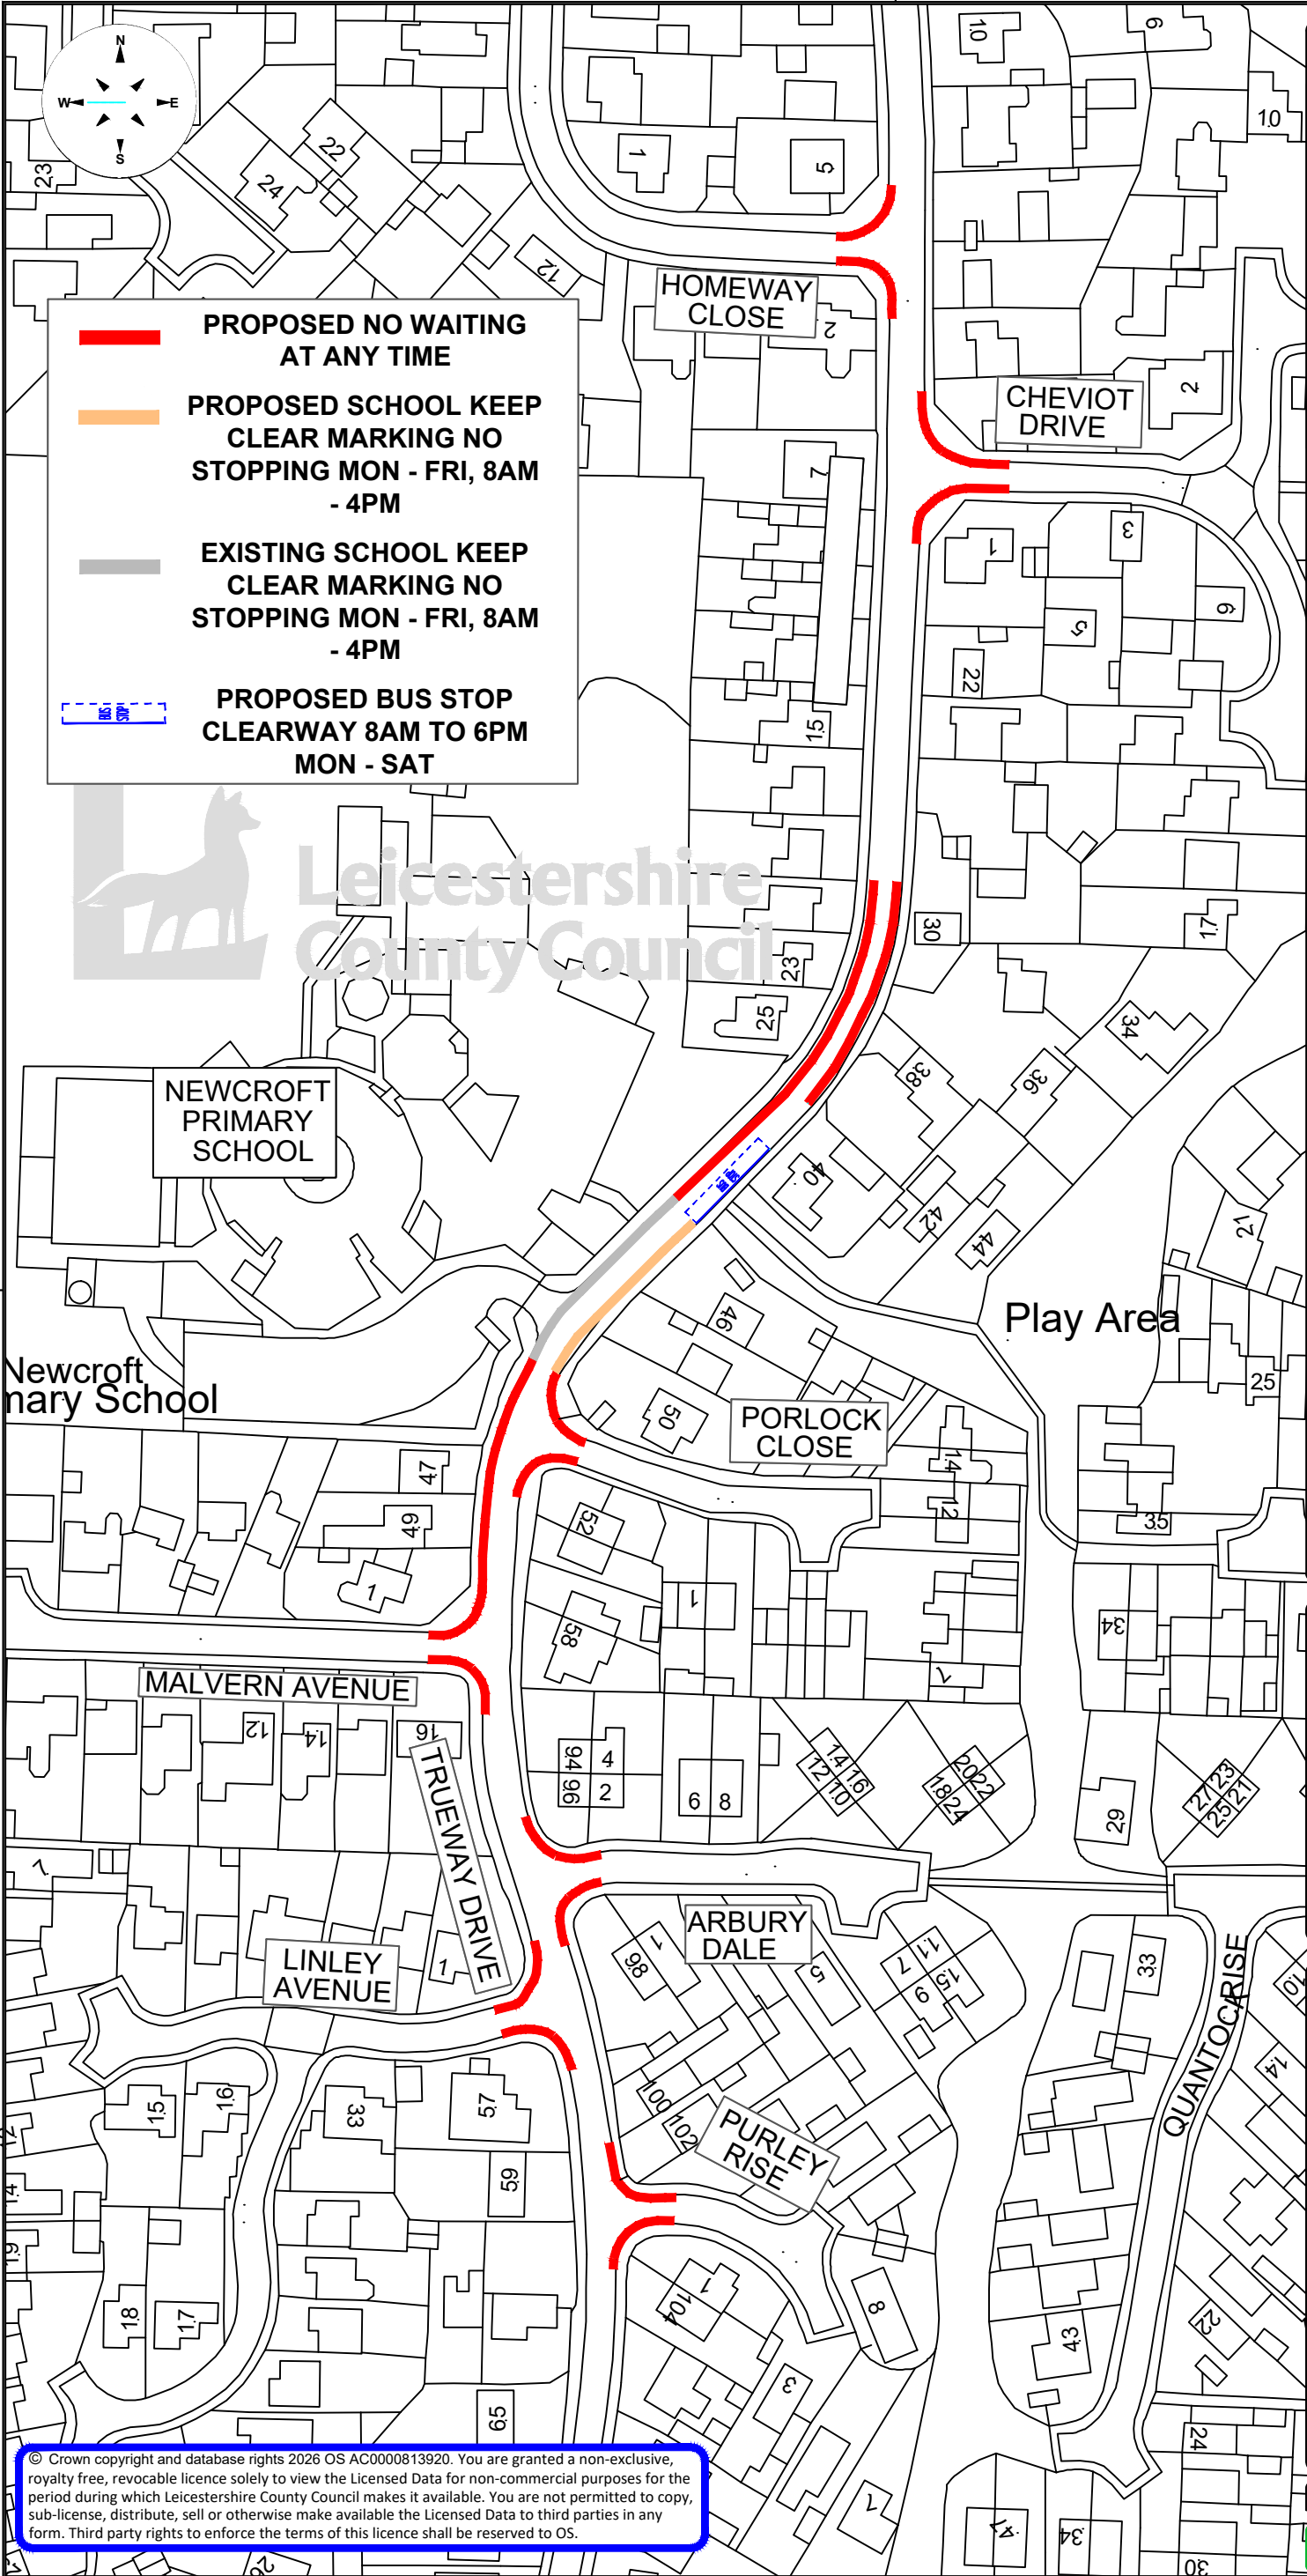

GROWTH, ENVIRONMENT
AND TRANSPORT DEPARTMENT

ANN CARRUTHERS
DIRECTOR

TRAFFIC AND SAFETY
DEVELOPMENT AND GROWTH

TRUEWAY DRIVE, SHEPSHED

TITLE:
PROPOSED WAITING RESTRICTIONS
CONSULTATION PLAN

DRAWING NUMBER		SCALE	
TM5284/T1/1/CONSULT		NTS	
PREPARED BY:	LEE MEASURES	DATE:	AUGUST 2026
CHECKED BY:	STEPHEN BURT	SIZE :	A3
APPROVED BY:	GAVIN NEAT	CORR. FILE :	

COUNTY HALL * GLENFIELD * LEICESTER * LE3 8RJ

Telephone: 0116 3050001
Website: www.leicestershire.gov.uk

© Crown copyright and database rights 2026 OS AC0000813920. You are granted a non-exclusive, royalty free, revocable licence solely to view the Licensed Data for non-commercial purposes for the period during which Leicestershire County Council makes it available. You are not permitted to copy, sub-license, distribute, sell or otherwise make available the Licensed Data to third parties in any form. Third party rights to enforce the terms of this licence shall be reserved to OS.

TRUEWAY DRIVE
TOWN OF SHEPSHED
CHARNWOOD BOROUGH

PROPOSED NO WAITING AT ANY TIME, SCHOOL KEEP CLEAR NO STOPPING
MON – FRI 8AM – 4PM AND BUS STOP CLEAR WAY NO STOPPING
MON – SAT 8AM – 6PM

STATEMENT OF REASONS

Leicestershire County Council proposes to implement No Waiting At Any Time restrictions, a School Keep Clear No Stopping Mon – Fri 8am – 4pm and a Bus Stop Clearway No Stopping Mon – Sat 8am – 6pm restrictions all on Trueway Drive, Shepshe as shown in plan TM5284/T1/1/CONSULT

During school drop-off and pick-up periods, there is a significant increase in on-street parking in the vicinity of Newcroft Primary School. While a School Keep Clear marking is currently in place on the school side of the carriageway, concerns have been raised regarding vehicles parking on the opposite side of the road. It has been reported that parking in this location reduces visibility and makes it more difficult for pedestrians, particularly children and accompanying adults, to cross the road safely.

To address these concerns, it is proposed that a School Keep Clear marking, with a prohibition of stopping Monday to Friday between 8:00am and 4:00pm, be introduced on the opposite side of the road to the school, mirroring the existing restriction.

In addition, it is proposed that waiting restrictions be introduced on Trueway Drive and at the junctions of roads connecting to it, particularly in the vicinity of the school. These measures are intended to prevent parking within junction visibility splays and in areas where forward visibility is limited, thereby improving sightlines and enhancing safety for all road users.

The extent of the proposed restrictions is consistent with the guidance set out in the Highway Code, which advises against parking in locations where visibility may be obstructed or where the safe and efficient movement of traffic and other road users could be compromised. The proposed measures are therefore considered necessary to support road safety and maintain the effective operation of the local highway network.

There is also a bus stop located adjacent to the proposed School Keep Clear marking. We propose to introduce a bus stop clearway marking in force 8am to 6pm, ensuring that buses can access and serve the stop without obstruction during peak school drop-off and pick-up periods.

This Order is being made in the interests of improving road safety for all highway users, with particular regard to the safety of pedestrians accessing the school.

LEICESTERSHIRE COUNTY COUNCIL (VARIOUS ROADS, BOROUGH OF
CHARNWOOD) CONSOLIDATION ORDER 2022 (VARIOUS ROADS, SHEPSHED)
(AMENDMENT 16) ORDER 202

The Leicestershire County Council ("the Council") in exercise of its powers under Sections 1, 2, 4, 5, 19, 32, 35, 45, 46, 47, 49 and Part IV of Schedule 9 of the Road Traffic Regulation Act 1984 ("the Act") as amended, and of all other enabling powers and after consultation with the Chief Officer of Police in accordance with Part III of Schedule 9 of the Act hereby makes the following Order:-

1. This Order shall come into operation on <<INSERT DATE>> and may be cited as the "Leicestershire County Council (Various Roads, Borough of Charnwood) Consolidation Order 2022 (Various Roads, Shepshed) (Amendment 16) Order 202"
2. The "Leicestershire County Council (Borough of Charnwood) Consolidation Order 2022" is hereby amended by the plan(s) specified in the First Schedule to this Order and with the inclusion of the plan(s) specified in the Second Schedule, attached hereto.


FIRST SCHEDULE
Plan(s) to be amended

FT67 – Shepshed

SECOND SCHEDULE
New Plan(s)

FS67 – Shepshed
FT67 – Shepshed
FU67 – Shepshed


THE COMMON SEAL of THE	)
LEICESTERSHIRE COUNTY COUNCIL	)
was hereunto affixed this day	)
of 202 in the presence of	)

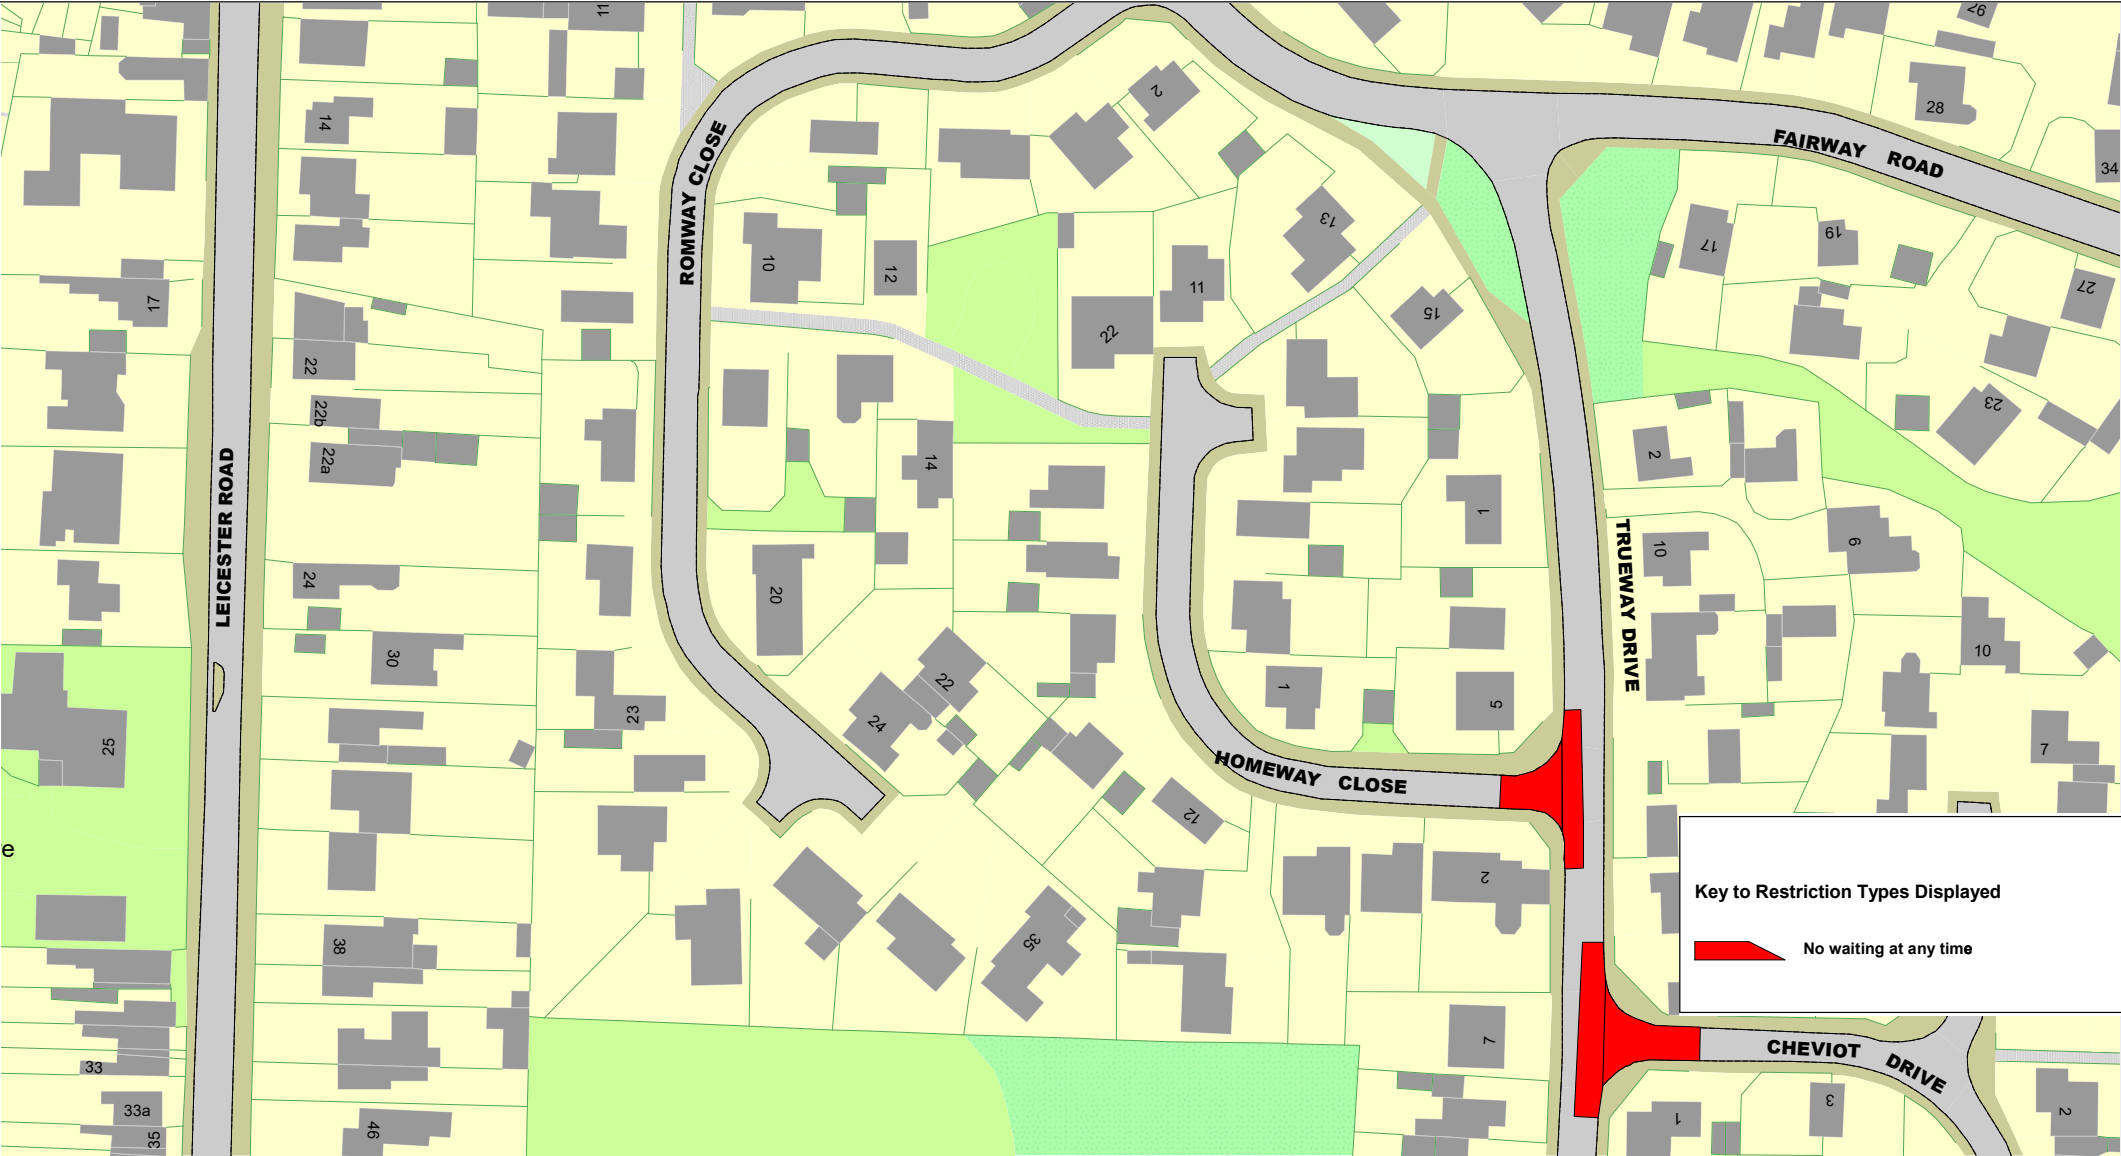

© Crown copyright. All rights reserved
Leicestershire County Council
Licence No. 100019271 2026

Tile Ref: FS67

SCALE	1 : 1250
DATE	10/09/2026
DRAWING No.	
DRAWN BY	

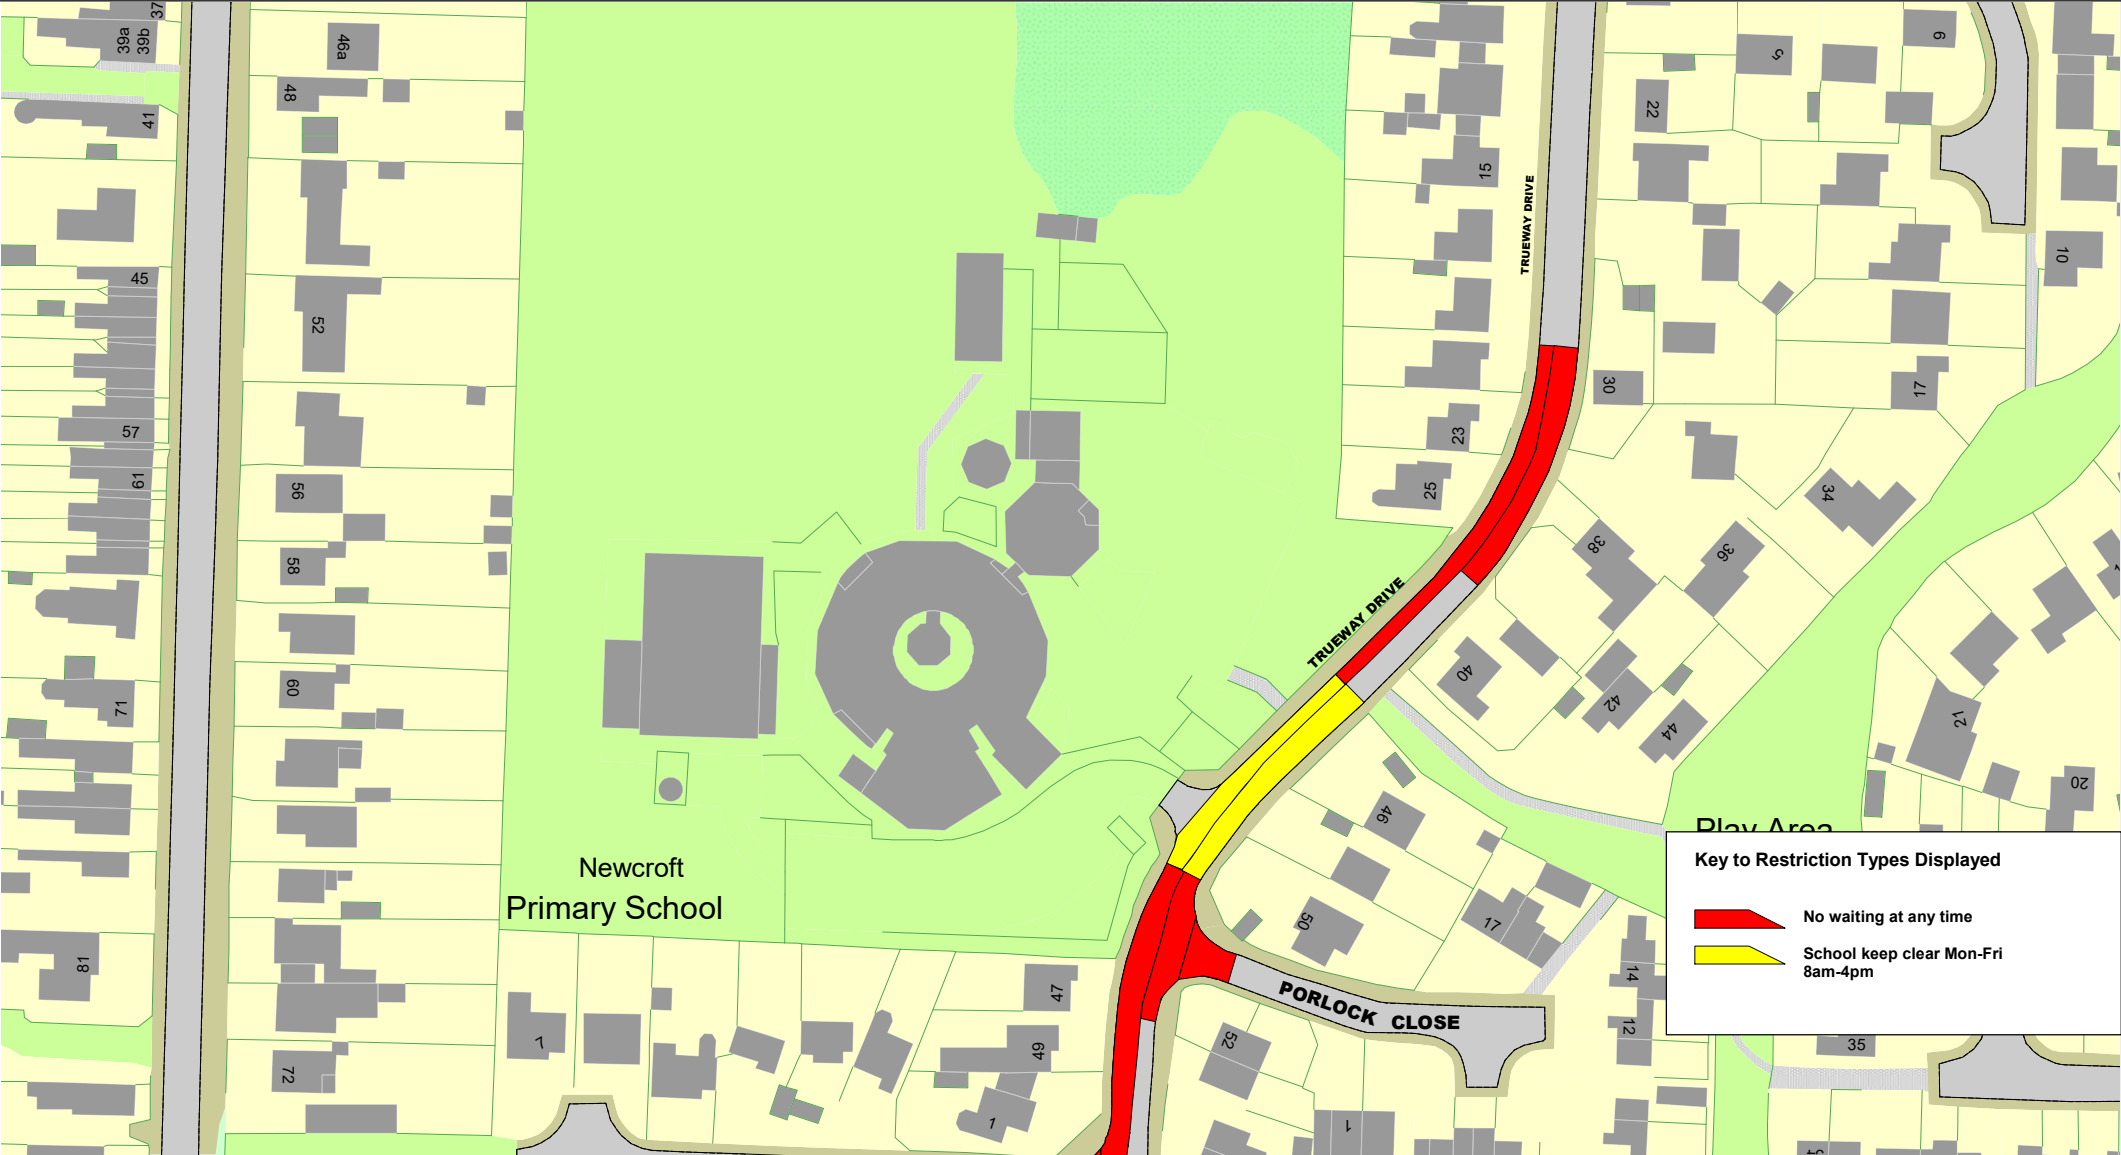

SCALE	1 : 1250
DATE	10/09/2026
DRAWING No.	
DRAWN BY	





**Leicestershire
County Council**

© Crown copyright. All rights reserved
Leicestershire County Council
Licence No. 100019271 2026

Tile Ref: FU67

SCALE	1 : 1250
DATE	10/09/2026
DRAWING No.	
DRAWN BY	