THE LEICESTERSHIRE COUNTY COUNCIL (VARIOUS ROADS, THE BOROUGH OF CHARNWOOD) CONSOLIDATION ORDER 2022 (VARIOUS ROADS, EAST GOSCOTE, QUENIBOROUGH, SILEBY AND WOODHOUSE EAVES) (AMENDMENT 17) ORDER 202

THE LEICESTERSHIRE COUNTY COUNCIL hereby gives notice that it proposes to make an Order under Sections 1, 2, 4, 5, 19, 32, 35, 45, 46, 47, 49 and Part IV of Schedule 9 of the Road Traffic Regulation Act 1984 ("the Act"), and of all other enabling powers, and after consultation with the Chief Officer of Police in accordance with Part III of Schedule 9 to the Act, the effect of which will be:

To impose No Waiting at Any Time restrictions along parts of:


- The Warren, Long Furrow and Craftsmans Way, East Goscote
- Avenue Road and Syston Road, Queniborough
- Seagrave Road, Sileby
- Main Street, Meadow Road and Church Hill, Woodhouse Eaves


A copy of the proposed Order, together with a plan illustrating the proposals and an explanatory statement giving the Council's reasons for proposing to make the Order may be inspected during normal office hours at my offices, Room 200, County Hall, Glenfield, Leicester LE3 8RA, at the offices of Charnwood Borough Council, Southfield Road, Loughborough LE11 2TX and on the Notice Boards of East Goscote, Queniborough, Sileby and Woodhouse Eaves Parish Councils

Documents can also be viewed online at https://www.leicestershire.gov.uk/roads-and-travel/cars-and-parking/traffic-management-consultations from 28th October 2026

Objections to the proposals, specifying the grounds on which they are made, should be sent in writing to the undersigned by not later than midnight on 18th November 2026, quoting reference KJ/HTWMT/6298. Alternatively, objections can be emailed to kevin.jukes@leics.gov.uk or via the online comment form which may be accessed via the link above. If you require alternative formats of this Notice, including larger print, braille or fax transmission, please contact Leicestershire County Council on (0116) 305 0001.

Dated: 28th October 2026
Fiona McMillan, Chief Legal Officer
Leicestershire County Council, County Hall, Glenfield, Leicester LE3 8RA

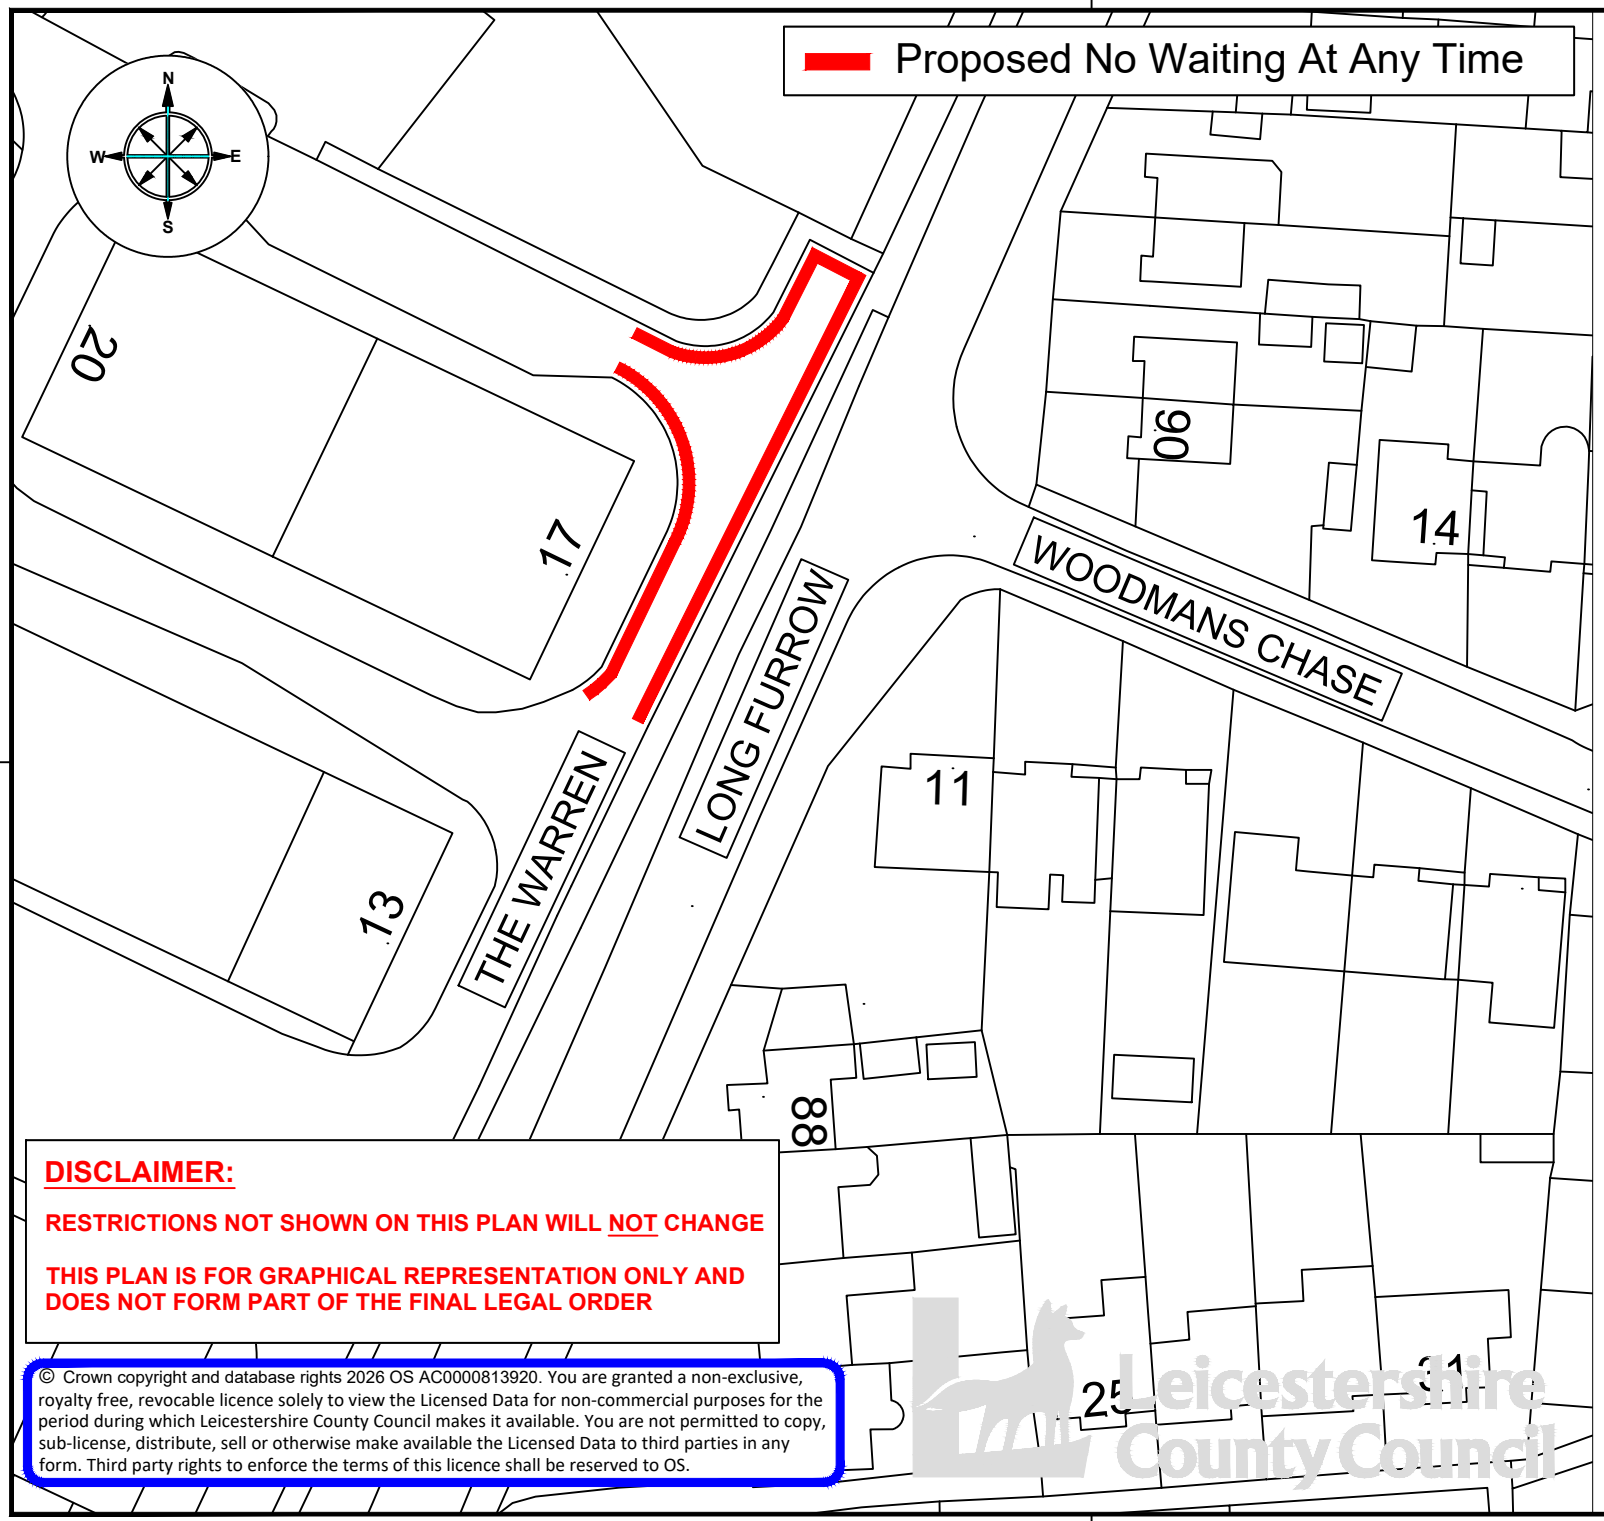

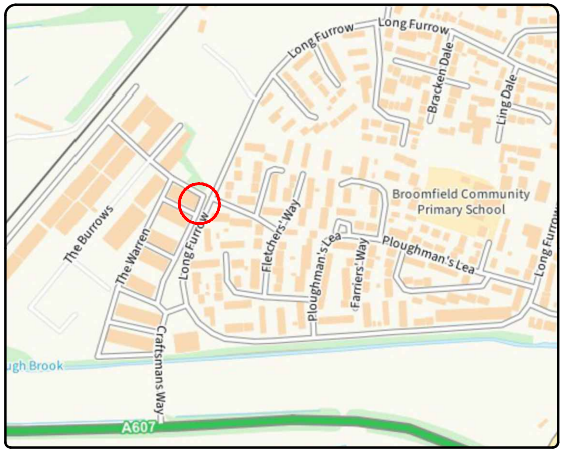

DISCLAIMER:

RESTRICTIONS NOT SHOWN ON THIS PLAN WILL NOT CHANGE

THIS PLAN IS FOR GRAPHICAL REPRESENTATION ONLY AND DOES NOT FORM PART OF THE FINAL LEGAL ORDER

© Crown copyright and database rights 2026 OS AC0000813920. You are granted a non-exclusive, royalty free, revocable licence solely to view the Licensed Data for non-commercial purposes for the period during which Leicestershire County Council makes it available. You are not permitted to copy, sub-license, distribute, sell or otherwise make available the Licensed Data to third parties in any form. Third party rights to enforce the terms of this licence shall be reserved to OS.

Leicestershire County Council

GROWTH, ENVIRONMENT AND TRANSPORT DEPARTMENT

ANN CARRUTHERS DIRECTOR

TRAFFIC & SAFETY


THE WARREN
EAST GOSCOTE


TITLE:

CONSULTATION PLAN
PROPOSED WAITING RESTRICTIONS

DRAWING NUMBER		SCALE
TM5237/T1/1-C		NTS
PREPARED BY:	A COOLING	
CHECKED BY:	S BURT	DATE: AUGUST 2026
APPROVED BY:	G NEAT	SIZE : A4

COUNTY HALL * GLENFIELD * LEICESTER * LE3 8ST
Tel: 0116 3050001
www.leicestershire.gov.uk

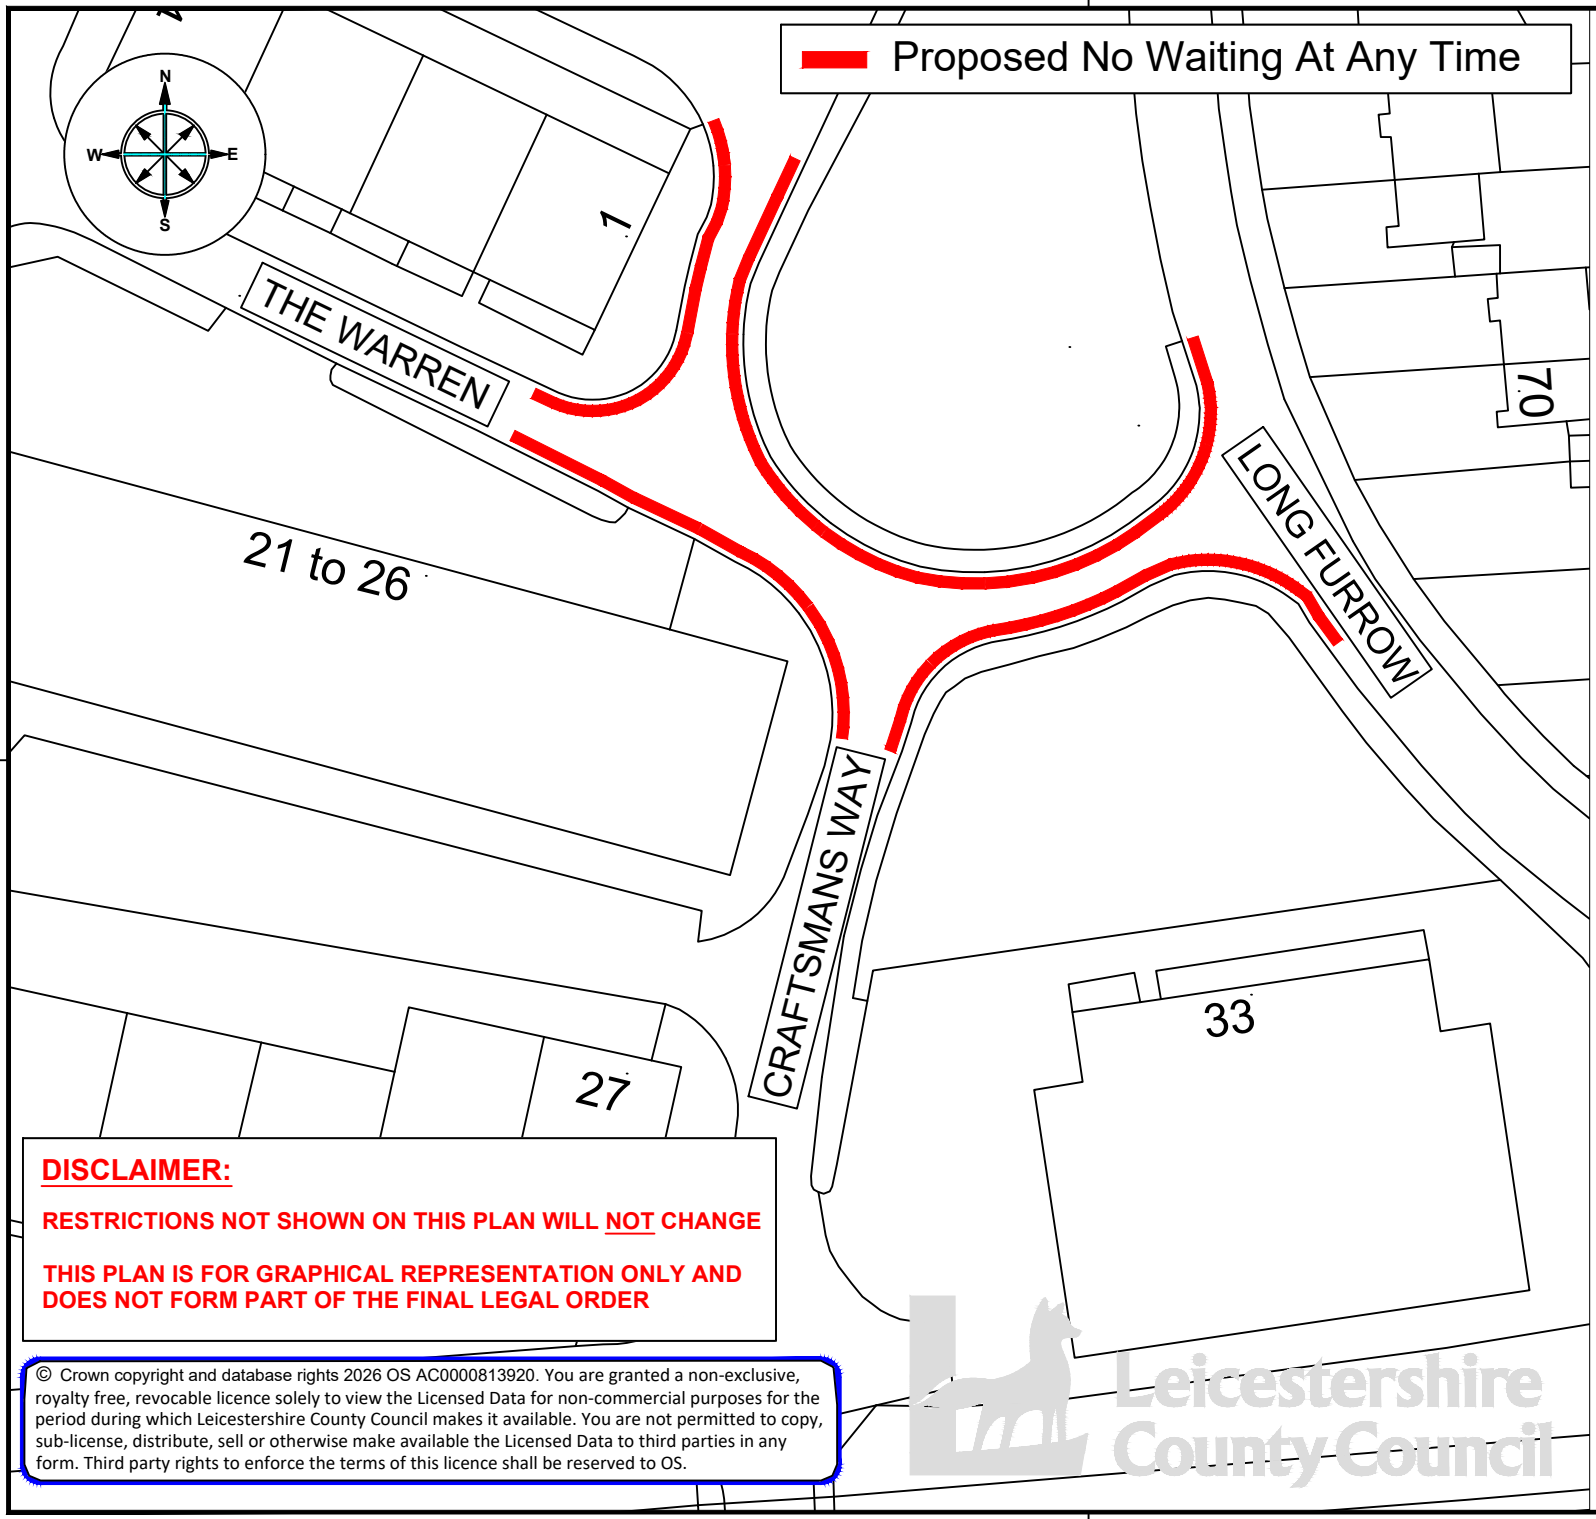

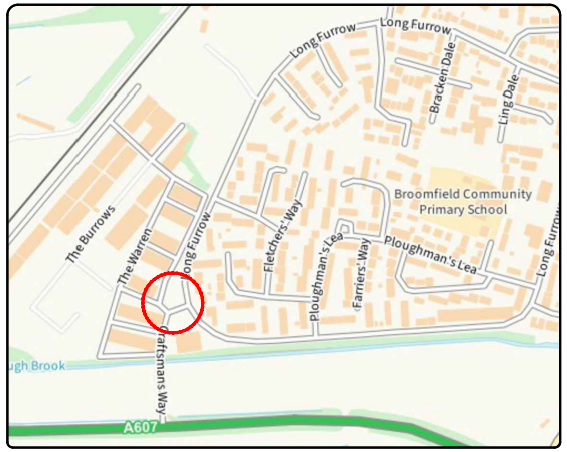

DISCLAIMER:

RESTRICTIONS NOT SHOWN ON THIS PLAN WILL NOT CHANGE

THIS PLAN IS FOR GRAPHICAL REPRESENTATION ONLY AND DOES NOT FORM PART OF THE FINAL LEGAL ORDER

© Crown copyright and database rights 2026 OS AC0000813920. You are granted a non-exclusive, royalty free, revocable licence solely to view the Licensed Data for non-commercial purposes for the period during which Leicestershire County Council makes it available. You are not permitted to copy, sub-license, distribute, sell or otherwise make available the Licensed Data to third parties in any form. Third party rights to enforce the terms of this licence shall be reserved to OS.

Leicestershire County Council

GROWTH, ENVIRONMENT AND TRANSPORT DEPARTMENT

ANN CARRUTHERS
DIRECTOR

TRAFFIC & SAFETY

THE WARREN, LONG FURROW & CRAFTSMANS WAY, EAST GOSCOTE

TITLE:

CONSULTATION PLAN
PROPOSED WAITING RESTRICTIONS

DRAWING NUMBER		SCALE
TM5237/T1/1-D		NTS
PREPARED BY:	A COOLING	
CHECKED BY:	S BURT	DATE: AUGUST 2026
APPROVED BY:	G NEAT	SIZE : A4

COUNTY HALL * GLENFIELD * LEICESTER * LE3 8ST
Tel: 0116 3050001
www.leicestershire.gov.uk

Proposed No Waiting At Any Time

SYSTON ROAD

AVENUE ROAD

50


1

9

2a

48
(QueniBean)

44

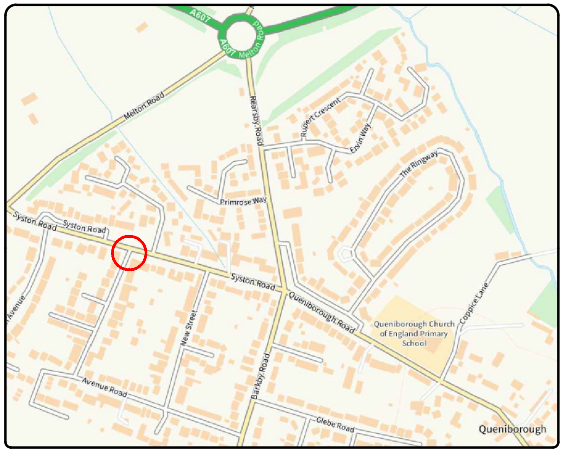

Leicestershire County Council

GROWTH, ENVIRONMENT AND TRANSPORT DEPARTMENT

ANN CARRUTHERS
DIRECTOR

TRAFFIC & SAFETY

AVENUE ROAD, QUENIBOROUGH

TITLE:

CONSULTATION PLAN
PROPOSED WAITING RESTRICTIONS

DRAWING NUMBER		SCALE
TM5237/T1/1-E		NTS
PREPARED BY:	A COOLING	
CHECKED BY:	S BURT	DATE: SEPT 2026
APPROVED BY:	G NEAT	SIZE : A4

COUNTY HALL * GLENFIELD * LEICESTER * LE3 8ST
Tel: 0116 3050001
www.leicestershire.gov.uk


DISCLAIMER:

RESTRICTIONS NOT SHOWN ON THIS PLAN WILL NOT CHANGE

THIS PLAN IS FOR GRAPHICAL REPRESENTATION ONLY AND DOES NOT FORM PART OF THE FINAL LEGAL ORDER

© Crown copyright and database rights 2026 OS AC0000813920. You are granted a non-exclusive, royalty free, revocable licence solely to view the Licensed Data for non-commercial purposes for the period during which Leicestershire County Council makes it available. You are not permitted to copy, sub-license, distribute, sell or otherwise make available the Licensed Data to third parties in any form. Third party rights to enforce the terms of this licence shall be reserved to OS.

Leicestershire County Council

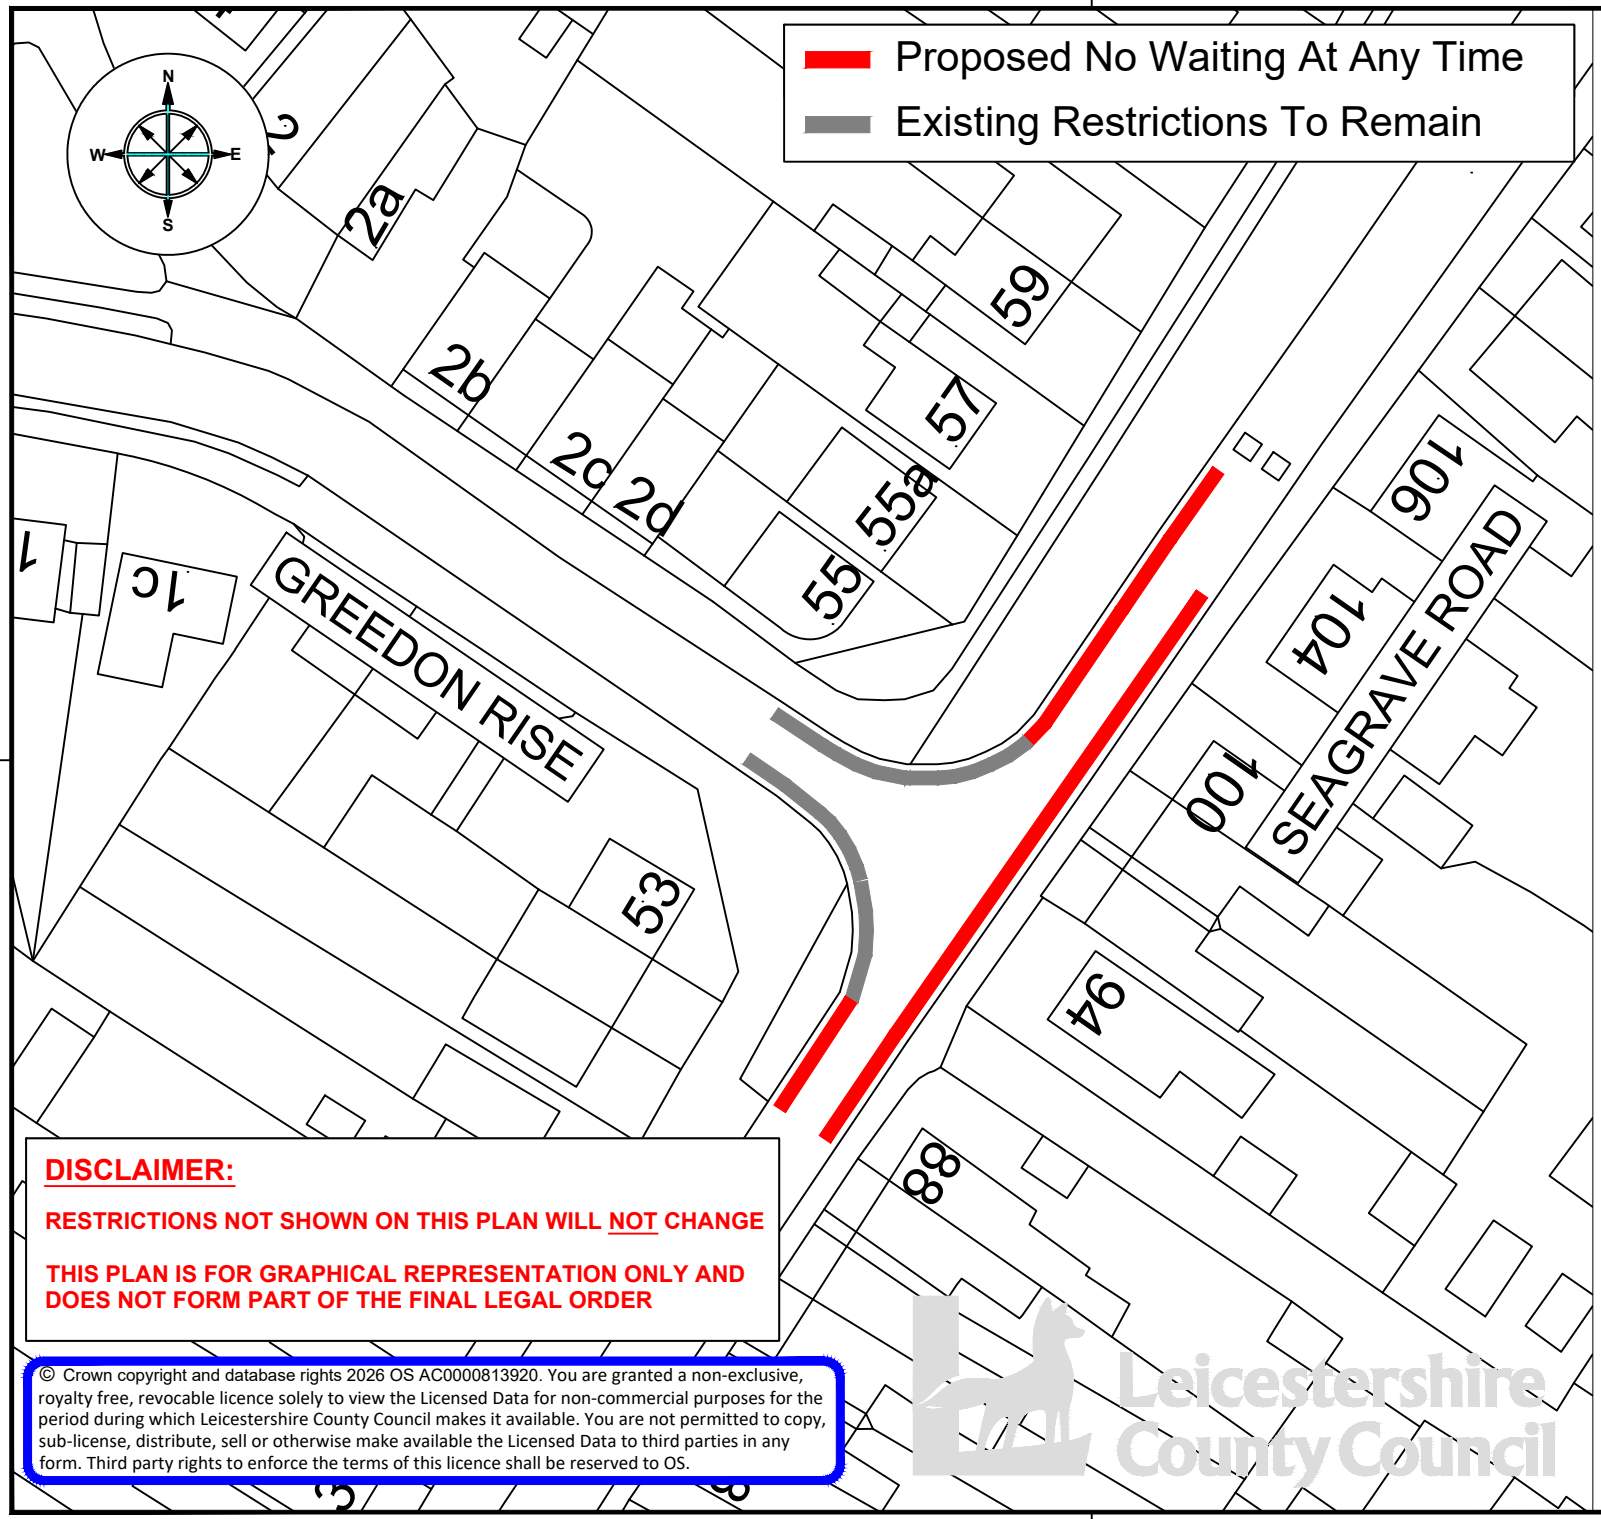



DISCLAIMER:

RESTRICTIONS NOT SHOWN ON THIS PLAN WILL NOT CHANGE

THIS PLAN IS FOR GRAPHICAL REPRESENTATION ONLY AND DOES NOT FORM PART OF THE FINAL LEGAL ORDER

© Crown copyright and database rights 2026 OS AC0000813920. You are granted a non-exclusive, royalty free, revocable licence solely to view the Licensed Data for non-commercial purposes for the period during which Leicestershire County Council makes it available. You are not permitted to copy, sub-license, distribute, sell or otherwise make available the Licensed Data to third parties in any form. Third party rights to enforce the terms of this licence shall be reserved to OS.

Leicestershire County Council

GROWTH, ENVIRONMENT AND TRANSPORT DEPARTMENT

ANN CARRUTHERS DIRECTOR

TRAFFIC & SAFETY


SEAGRAVE ROAD, SILEBY


TITLE:

CONSULTATION PLAN PROPOSED WAITING RESTRICTIONS

DRAWING NUMBER		SCALE
TM5237/T1/1-B		NTS
PREPARED BY:	A COOLING	
CHECKED BY:	S BURT	DATE: AUGUST 2026
APPROVED BY:	G NEAT	SIZE : A4

COUNTY HALL * GLENFIELD * LEICESTER * LE3 8ST
Tel: 0116 3050001
www.leicestershire.gov.uk

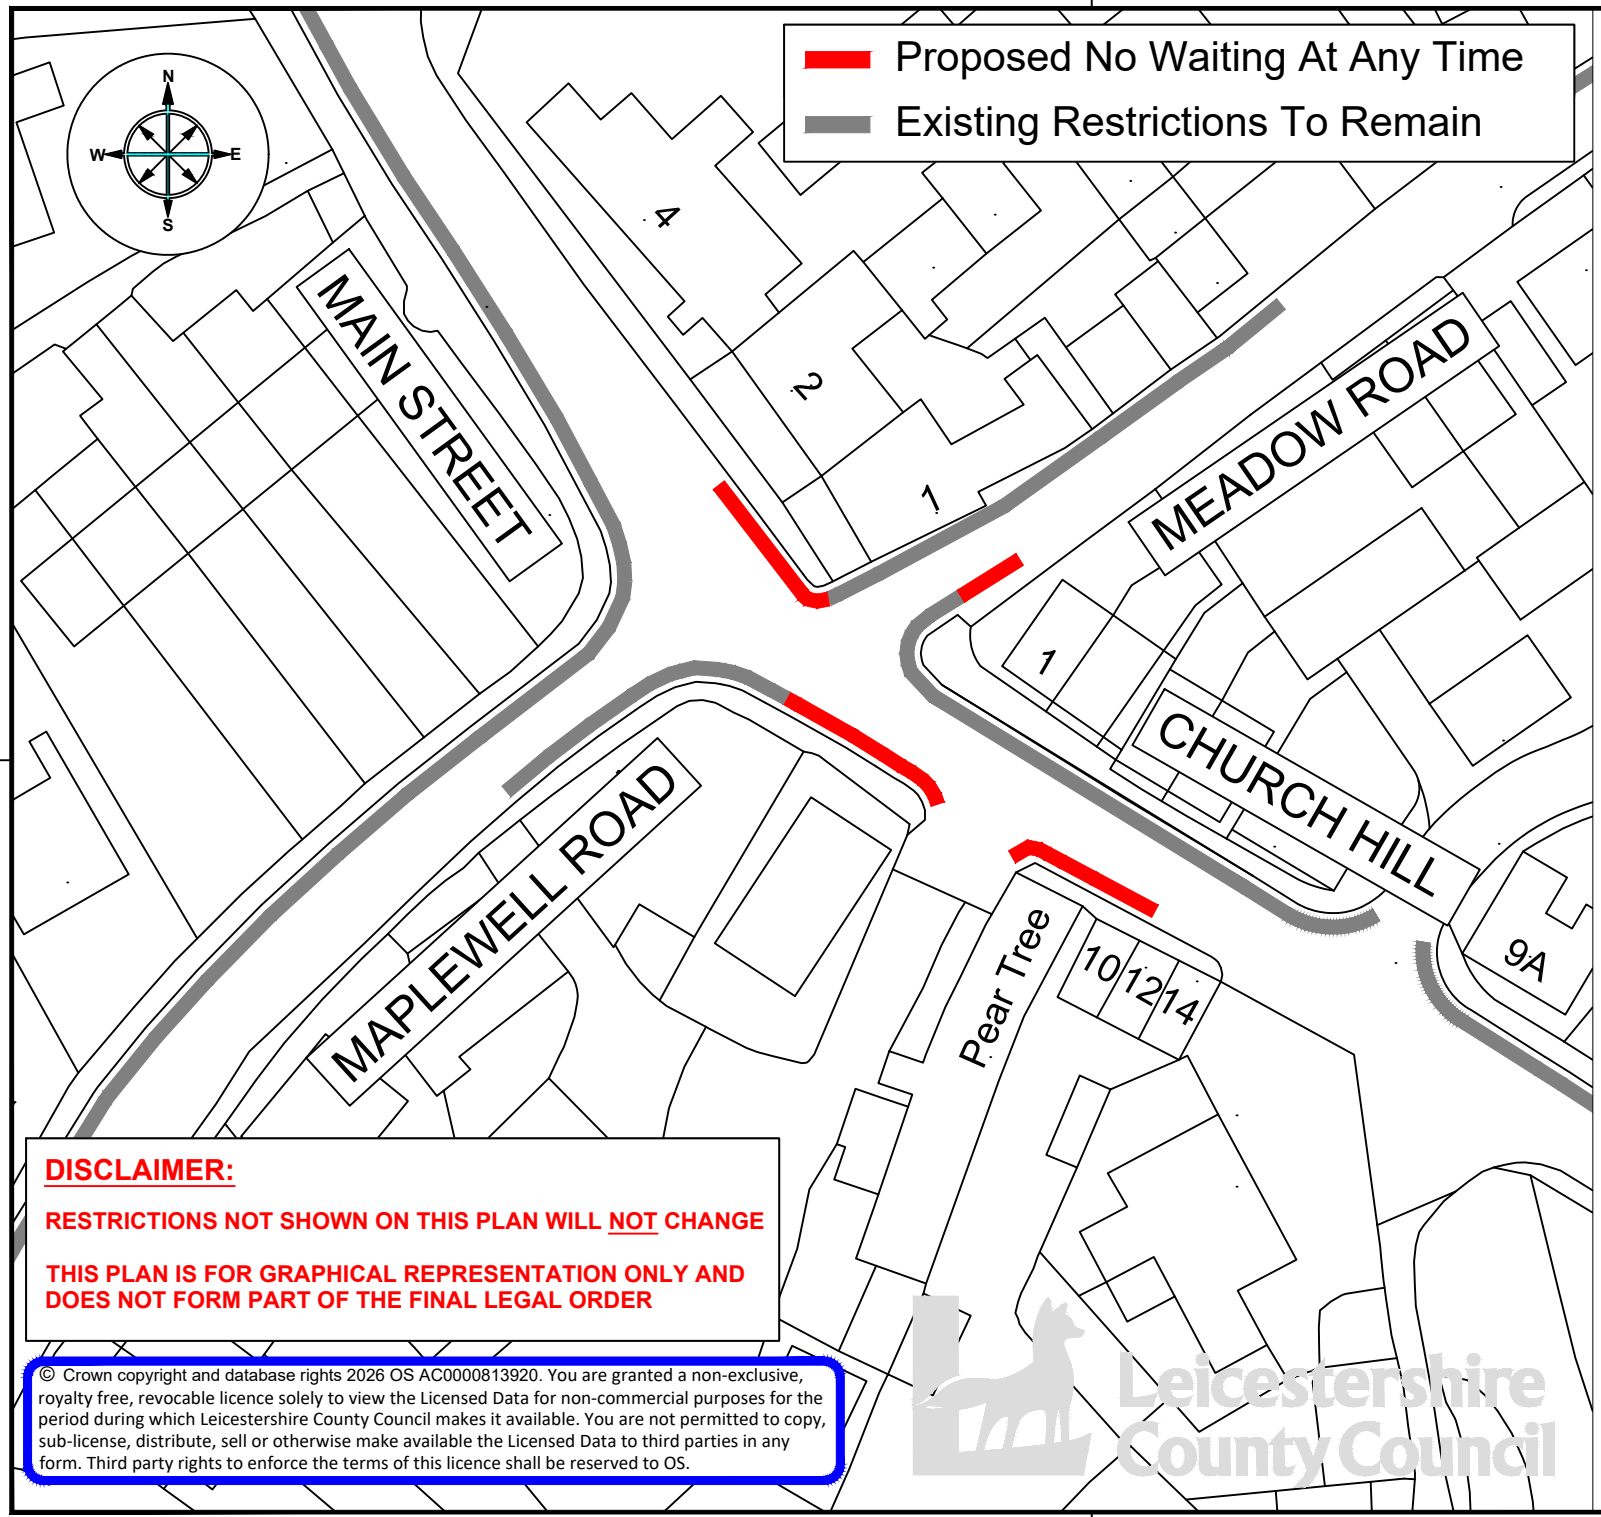

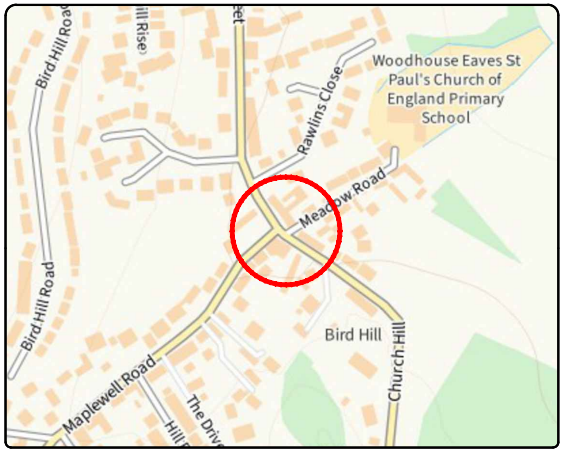

Leicestershire County Council

GROWTH, ENVIRONMENT AND TRANSPORT DEPARTMENT

ANN CARRUTHERS
DIRECTOR

TRAFFIC & SAFETY

WOODHOUSE EAVES

TITLE:

CONSULTATION PLAN
PROPOSED WAITING RESTRICTIONS

DRAWING NUMBER		SCALE
TM5237/T1/1-A		NTS
PREPARED BY:	A COOLING	
CHECKED BY:	S BURT	DATE: AUGUST 2026
APPROVED BY:	G NEAT	SIZE : A4

COUNTY HALL * GLENFIELD * LEICESTER * LE3 8ST
Tel: 0116 3050001
www.leicestershire.gov.uk

DISCLAIMER:

RESTRICTIONS NOT SHOWN ON THIS PLAN WILL NOT CHANGE

THIS PLAN IS FOR GRAPHICAL REPRESENTATION ONLY AND DOES NOT FORM PART OF THE FINAL LEGAL ORDER

© Crown copyright and database rights 2026 OS AC0000813920. You are granted a non-exclusive, royalty free, revocable licence solely to view the Licensed Data for non-commercial purposes for the period during which Leicestershire County Council makes it available. You are not permitted to copy, sub-license, distribute, sell or otherwise make available the Licensed Data to third parties in any form. Third party rights to enforce the terms of this licence shall be reserved to OS.

Leicestershire County Council

LEICESTERSHIRE COUNTY COUNCIL

BOROUGH OF CHARNWOOD

SEAGRAVE ROAD, SILEBY
THE WARREN, LONG FURROW, CRAFTSMAN WAY, EAST GOSCOTE
MAIN STREET, MEADOW ROAD, CHURCH HILL, WOODHOUSE EAVES
AVENUE ROAD AND SYSTON ROAD, QUENIBOROUGH

PROPOSED NO WAITING AT ANY TIME RESTRICTIONS

STATEMENT OF REASONS

Following community concerns reported over obstructive parking, Leicestershire County Council is proposing to introduce waiting restrictions in the following locations:

- Seagrave Road, Sileby
- The Warren, Long Furrow and Craftsmans Way, East Goscote
- Main Street, Meadow Road and Church Hill, Woodhouse Eaves
- Avenue Road and Syston Road, Queniborough

The order is proposed in each location on the grounds of preventing parking which is impeding the expedient movement of traffic, and to create a safe highway environment allowing for safe passage for all of its users.

The proposals are shown on plans: TM5237/T1/1 – A, B, C, D, and E.

THE LEICESTERSHIRE COUNTY COUNCIL (VARIOUS ROADS, THE BOROUGH OF CHARNWOOD) CONSOLIDATION ORDER 2022 (VARIOUS ROADS, EAST GOSCOTE, QUENIBOROUGH, SILEBY AND WOODHOUSE EAVES) (AMENDMENT 17) ORDER 202

The Leicestershire County Council ("the Council") in exercise of its powers under Sections 1, 2, 4, 5, 19, 32, 35, 45, 46, 47, 49 and Part IV of Schedule 9 of the Road Traffic Regulation Act 1984 ("the Act") as amended, and of all other enabling powers and after consultation with the Chief Officer of Police in accordance with Part III of Schedule 9 of the Act hereby makes the following Order:-

1. This Order shall come into operation on <<INSERT DATE>> and may be cited as the "Leicestershire County Council (Various Roads, the Borough of Charnwood) Consolidation Order 2022 (Various Roads East Goscote, Queniborough, Sileby and Woodhouse Eaves) (Amendment 17) Order 202"

2. The "Leicestershire County Council (Borough of Charnwood) Consolidation Order 2022" is hereby amended by the plan(s) specified in the First Schedule to this Order and with the inclusion of the plan(s) specified in the Second Schedule, attached hereto.

FIRST SCHEDULE
Plan(s) to be amended

GK102 – Sileby
GS80 – Woodhouse Eaves
GS81 – Woodhouse Eaves

SECOND SCHEDULE
New Plan(s)

GK102 - Sileby
GS80 – Woodhouse Eaves
GS81 – Woodhouse Eaves
GW111 – East Goscote
GX110 – East Goscote
GX111 – East Goscote
GY111 – East Goscote
HB112 - Queniborough

THE COMMON SEAL of THE)
LEICESTERSHIRE COUNTY COUNCIL)
was hereunto affixed this XXXX)
day of XXXX 202 in the presence of)



Leicestershire County Council

© Crown copyright. All rights reserved
Leicestershire County Council
Licence No. 100019271 2026

Tile Ref: GK102

SCALE	1 : 1250
DATE	01/10/2026
DRAWING No.	
DRAWN BY	



Leicestershire County Council

Tile Ref: GS80

© Crown copyright. All rights reserved
Leicestershire County Council
Licence No. 100019271 2026

SCALE	1 : 1250
DATE	01/10/2026
DRAWING No.	
DRAWN BY	



Leicestershire County Council

Tile Ref: GS81

© Crown copyright. All rights reserved
Leicestershire County Council
Licence No. 100019271 2026

SCALE	1 : 1250
DATE	01/10/2026
DRAWING No.	
DRAWN BY	




Leicestershire County Council

© Crown copyright. All rights reserved
Leicestershire County Council
Licence No. 100019271 2026

Tile Ref: GW111

SCALE	1 : 1250
DATE	01/10/2026
DRAWING No.	
DRAWN BY	

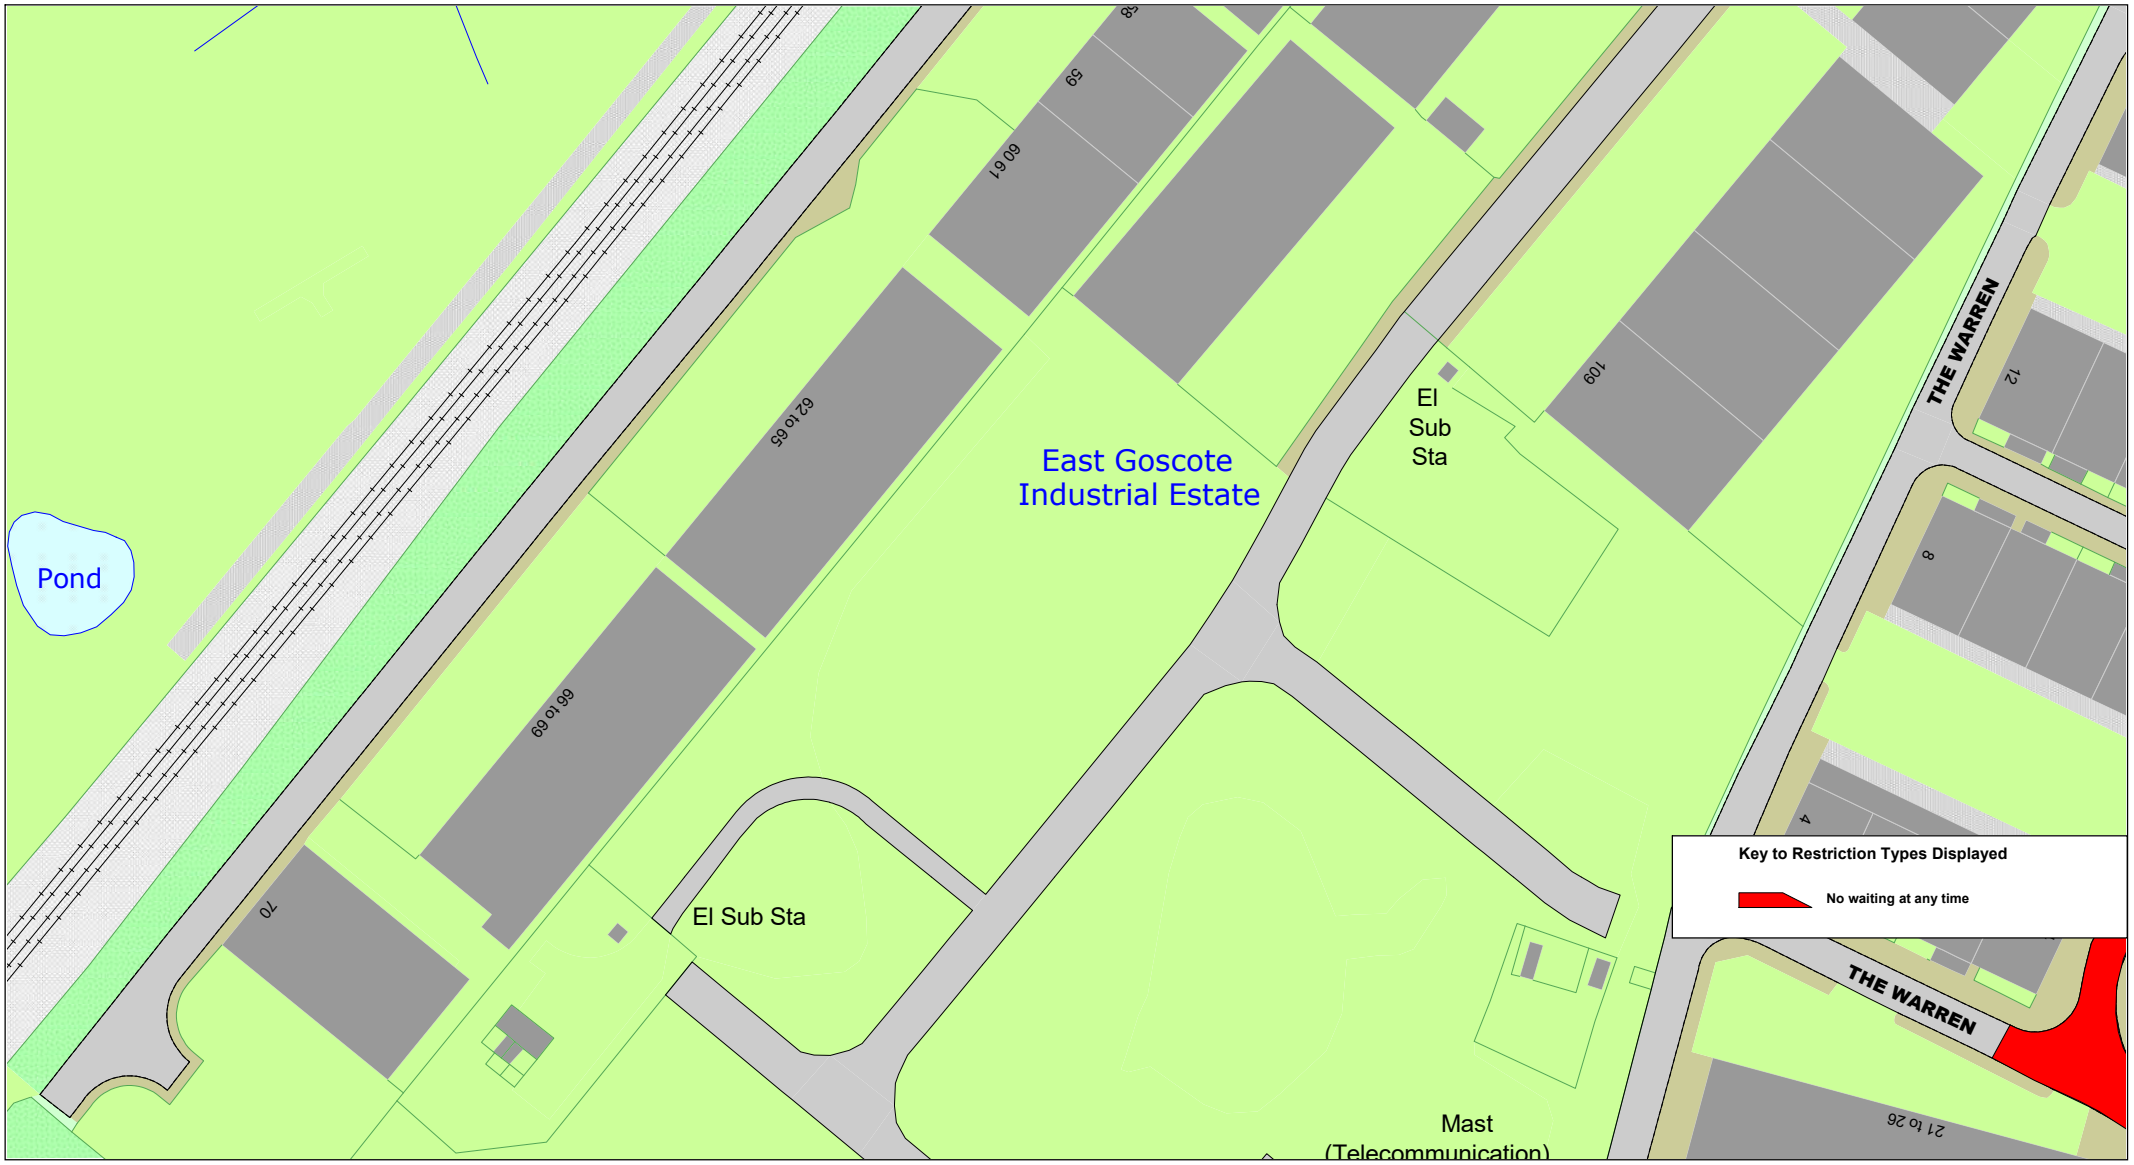

Leicestershire County Council

© Crown copyright. All rights reserved
Leicestershire County Council
Licence No. 100019271 2026

Tile Ref: GX110

SCALE	1 : 1250
DATE	01/10/2026
DRAWING No.	
DRAWN BY	




Leicestershire County Council

© Crown copyright. All rights reserved
Leicestershire County Council
Licence No. 100019271 2026

Tile Ref: GX111

SCALE	1 : 1250
DATE	01/10/2026
DRAWING No.	
DRAWN BY	

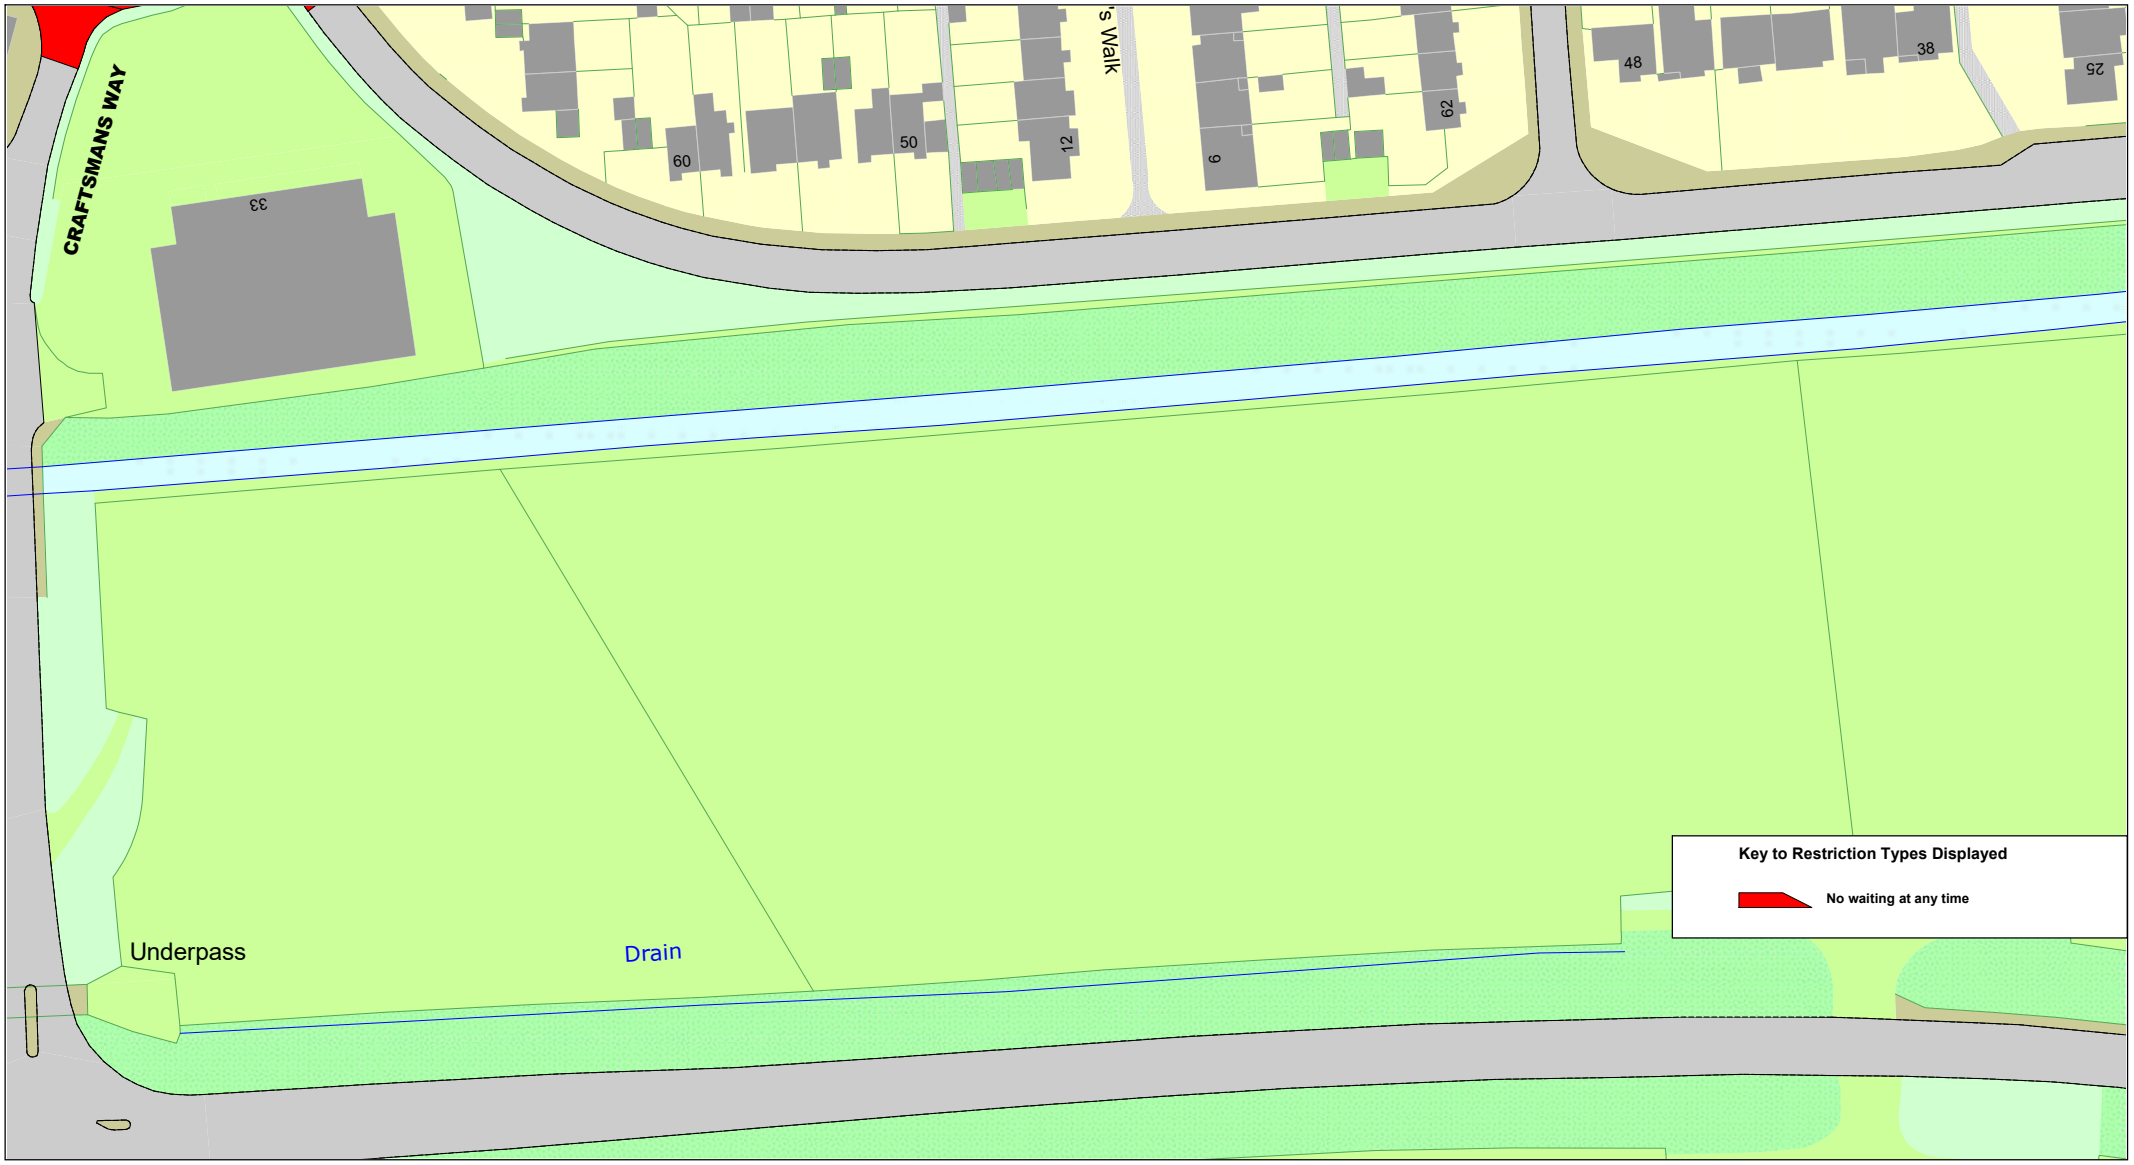

Leicestershire County Council

© Crown copyright. All rights reserved
Leicestershire County Council
Licence No. 100019271 2026

Tile Ref: GY111

SCALE	1 : 1250
DATE	01/10/2026
DRAWING No.	
DRAWN BY	



© Crown copyright. All rights reserved
Leicestershire County Council
Licence No. 100019271 2026

Leicestershire County Council

Tile Ref: HB112

SCALE	1 : 1250
DATE	01/10/2026
DRAWING No.	
DRAWN BY	