

THE LEICESTERSHIRE COUNTY COUNCIL
(ZOUCH ROAD, HATHERN (A6006) AND MAIN STREET, ZOUCH (A6006),
BOROUGH OF CHARNWOOD)
(IMPOSITION OF A 40MPH SPEED LIMIT) ORDER 2026

The Leicestershire County Council ("the Council") in exercise of its powers under Sections 5, 84 and Part IV of Schedule 9 of the Road Traffic Regulation Act 1984 ("the Act") and of all other enabling powers, after consultation with the Chief Officer of Police in accordance with Part III of Schedule 9 to the Act, hereby makes the following Order:-

1. This Order may be cited as "The Leicestershire County Council (Zouch Road, Hathern (A6006) and Main Street, Zouch (A6006), Borough of Charnwood) (Imposition of a 40mph Speed Limit) Order 2026"
2. The Order shall come into force on the twelfth day of October 2026
3. No person shall drive any motor vehicle at a speed exceeding 40 MPH on the lengths of roads as specified in the Schedule to this Order
4. The plan annexed to this Order and marked drawing number TM5266/T1/1/1 is for identification purposes only.

SCHEDULE

IMPOSITION OF 40 MPH SPEED LIMIT

ZOUCH ROAD, HATHERN (A6006)

From its junction with Derby Road (A6) to the Leicestershire / Nottinghamshire County Boundary (Centre Line of Zouch Bridge)

MAIN STREET, ZOUCHE (A6006)



From the Leicestershire / Nottinghamshire County Boundary (Centre Line of Zouch Bridge) to a point 110m east of the County Boundary

420265

THE COMMON SEAL of THE LEICESTERSHIRE)
COUNTY COUNCIL was hereunto affixed)
this first day of October 2026)
in the presence of :-)

[Two handwritten signatures in blue ink]



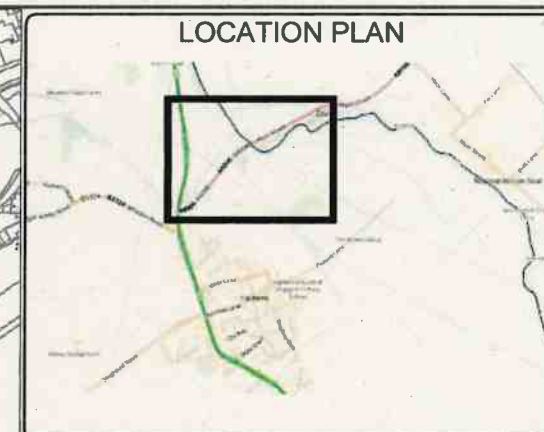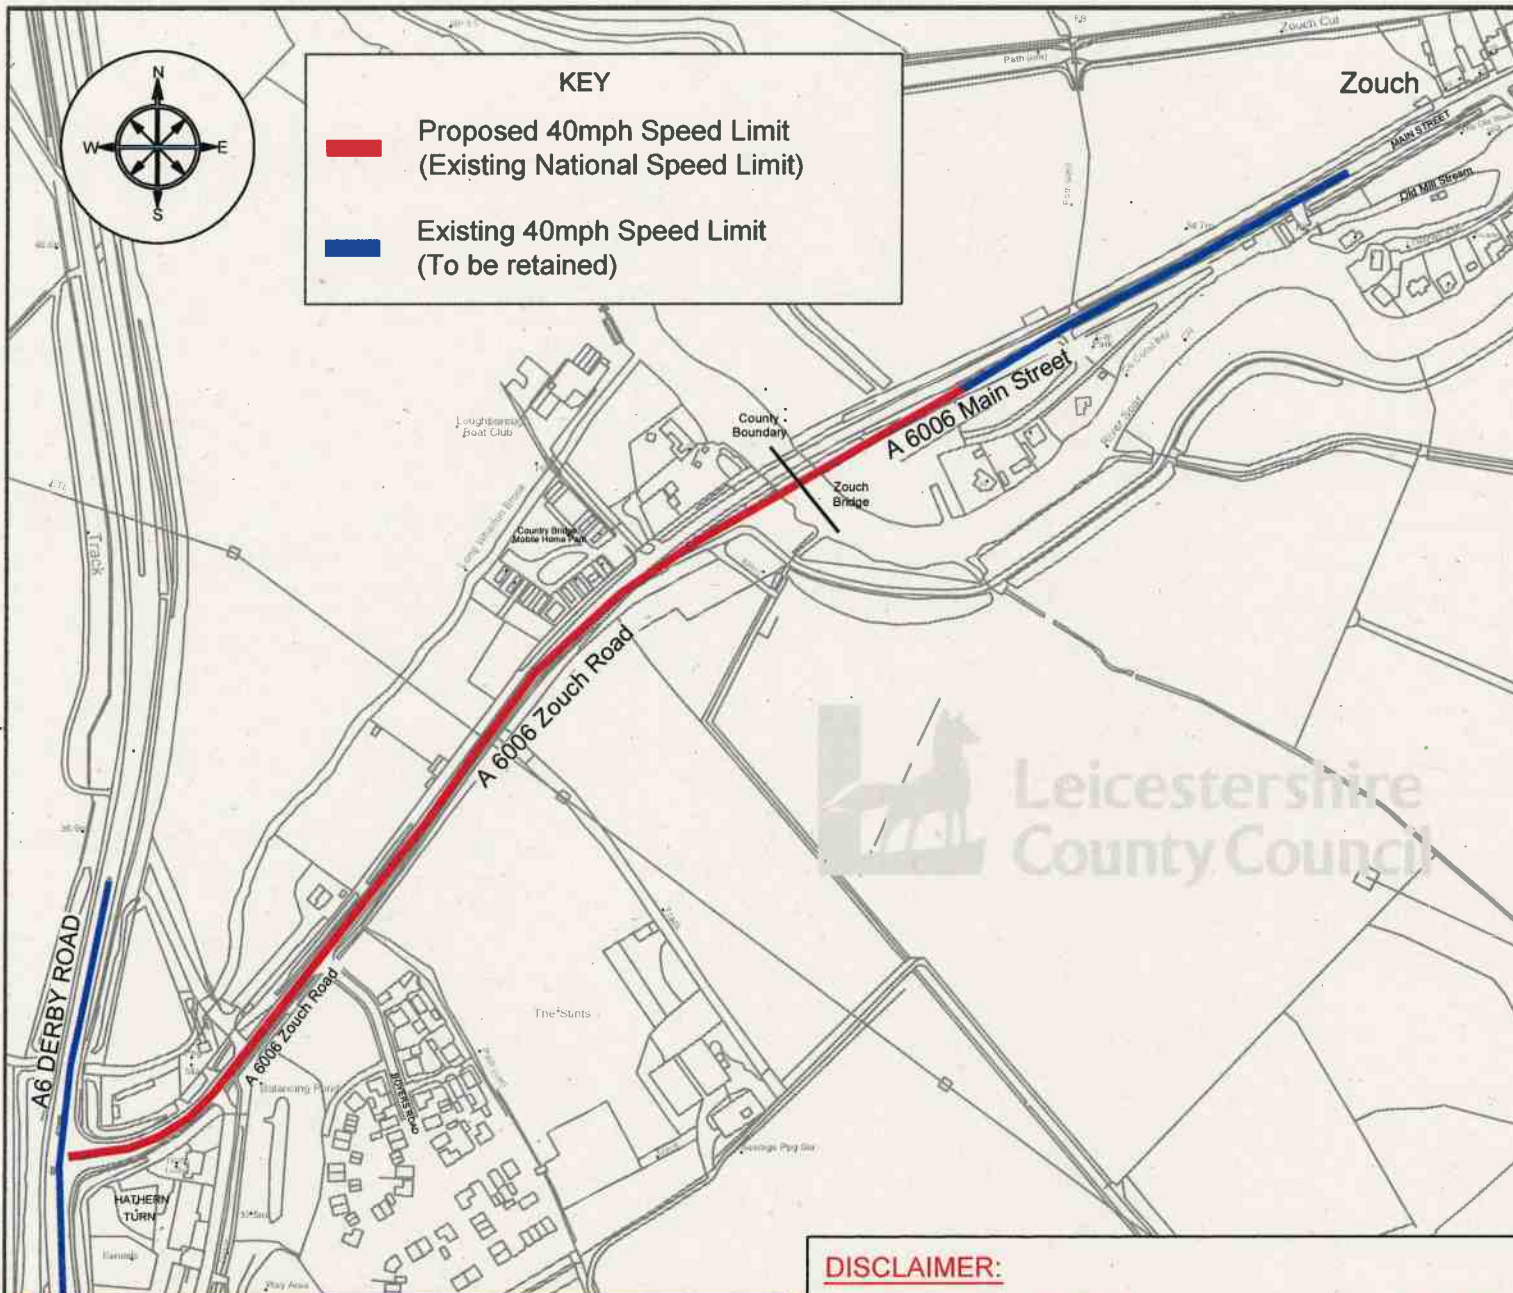

GROWTH, ENVIRONMENT AND
TRANSPORT DEPARTMENT

ANN CARRUTHERS
DIRECTOR

NETWORK MANAGEMENT DEVELOPMENT & GROWTH

A6006 ZOUCH ROAD, HATHERN &
A6006 MAIN STREET, ZOUCH

TITLE:

PROPOSED 40MPH SPEED LIMIT

DRAWING NUMBER	SCALE
TM5266/T1/1/1	NTS
PREPARED BY: GN	DATE: JULY 2026
CHECKED BY: SB	SIZE: A4
APPROVED BY: SM	

COUNTY HALL • GLENFIELD • LEICESTER • LE3 8ST

Tel: 0116 3050001

www.leicestershire.gov.uk

DISCLAIMER:

SPEED LIMITS NOT SHOWN ON THIS PLAN WILL NOT CHANGE

**THIS PLAN IS FOR GRAPHICAL REPRESENTATION ONLY AND
DOES NOT FORM PART OF THE FINAL LEGAL ORDER**

© Crown copyright and database rights 2026 OS 100019271. You are granted a non-exclusive, royalty free, revocable licence solely to view the Licensed Data for non-commercial purposes for the period during which Leicestershire County Council makes it available. You are not permitted to copy, sub-license, distribute, sell or otherwise make available the Licensed Data to third parties in any form. Third party rights to enforce the terms of this licence shall be reserved to OS.