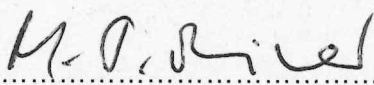


LEICESTERSHIRE COUNTY COUNCIL (BOROUGH OF MELTON)
CONSOLIDATION ORDER 2022 (VARIOUS ROADS, BOROUGH OF MELTON)
(AMENDMENT 3) ORDER 2026

In accordance with the Scheme of Delegation, I concur with the decision of the Director of Environment and Transport to exercise her delegated power to make the above Traffic Regulation Order under Sections 1, 2, 4, 5, 19, 32, 35, 45, 46, 47, 49 and Part IV of Schedule 9 of the Road Traffic Regulation Act 1984.

Signed.....

Dated 24th September 2026

For the Chief Legal Officer

LEICESTERSHIRE COUNTY COUNCIL (BOROUGH OF MELTON) CONSOLIDATION
ORDER 2022 (VARIOUS ROADS, BOROUGH OF MELTON) (AMENDMENT 3) ORDER
2026

The Leicestershire County Council ("the Council") in exercise of its powers under Sections 1, 2, 4, 5, 19, 32, 35, 45, 46, 47, 49 and Part IV of Schedule 9 of the Road Traffic Regulation Act 1984 ("the Act") as amended, and of all other enabling powers and after consultation with the Chief Officer of Police in accordance with Part III of Schedule 9 of the Act hereby makes the following Order:-

1. This Order shall come into operation on the twelfth day of October 2026 and may be cited as the "Leicestershire County Council (Borough of Melton) Consolidation Order 2022 (Various Roads, Borough of Melton) (Amendment 3) Order 2026".
2. The "Leicestershire County Council (Borough of Melton) Consolidation Order 2022" is hereby amended by the plan(s) specified in the First Schedule to this Order and with the inclusion of the plan(s) specified in the Second Schedule, attached hereto.

FIRST SCHEDULE
Plan(s) to be amended

EN158 – Waltham on the Wolds
FO143 – Melton Mowbray
FP147 – Melton Mowbray

SECOND SCHEDULE
New Plan(s)

EN158 – Waltham on the Wolds
FO143 – Melton Mowbray
FP147 – Melton Mowbray
FQ147 - Melton Mowbray
FR134 – Asfordby Valley
FS134 – Asfordby Valley


THE COMMON SEAL of THE
LEICESTERSHIRE COUNTY COUNCIL
was hereunto affixed this twenty-fourth day of
September 2026 in the presence of

)
)
)
)

M. P. Oliver



420 266

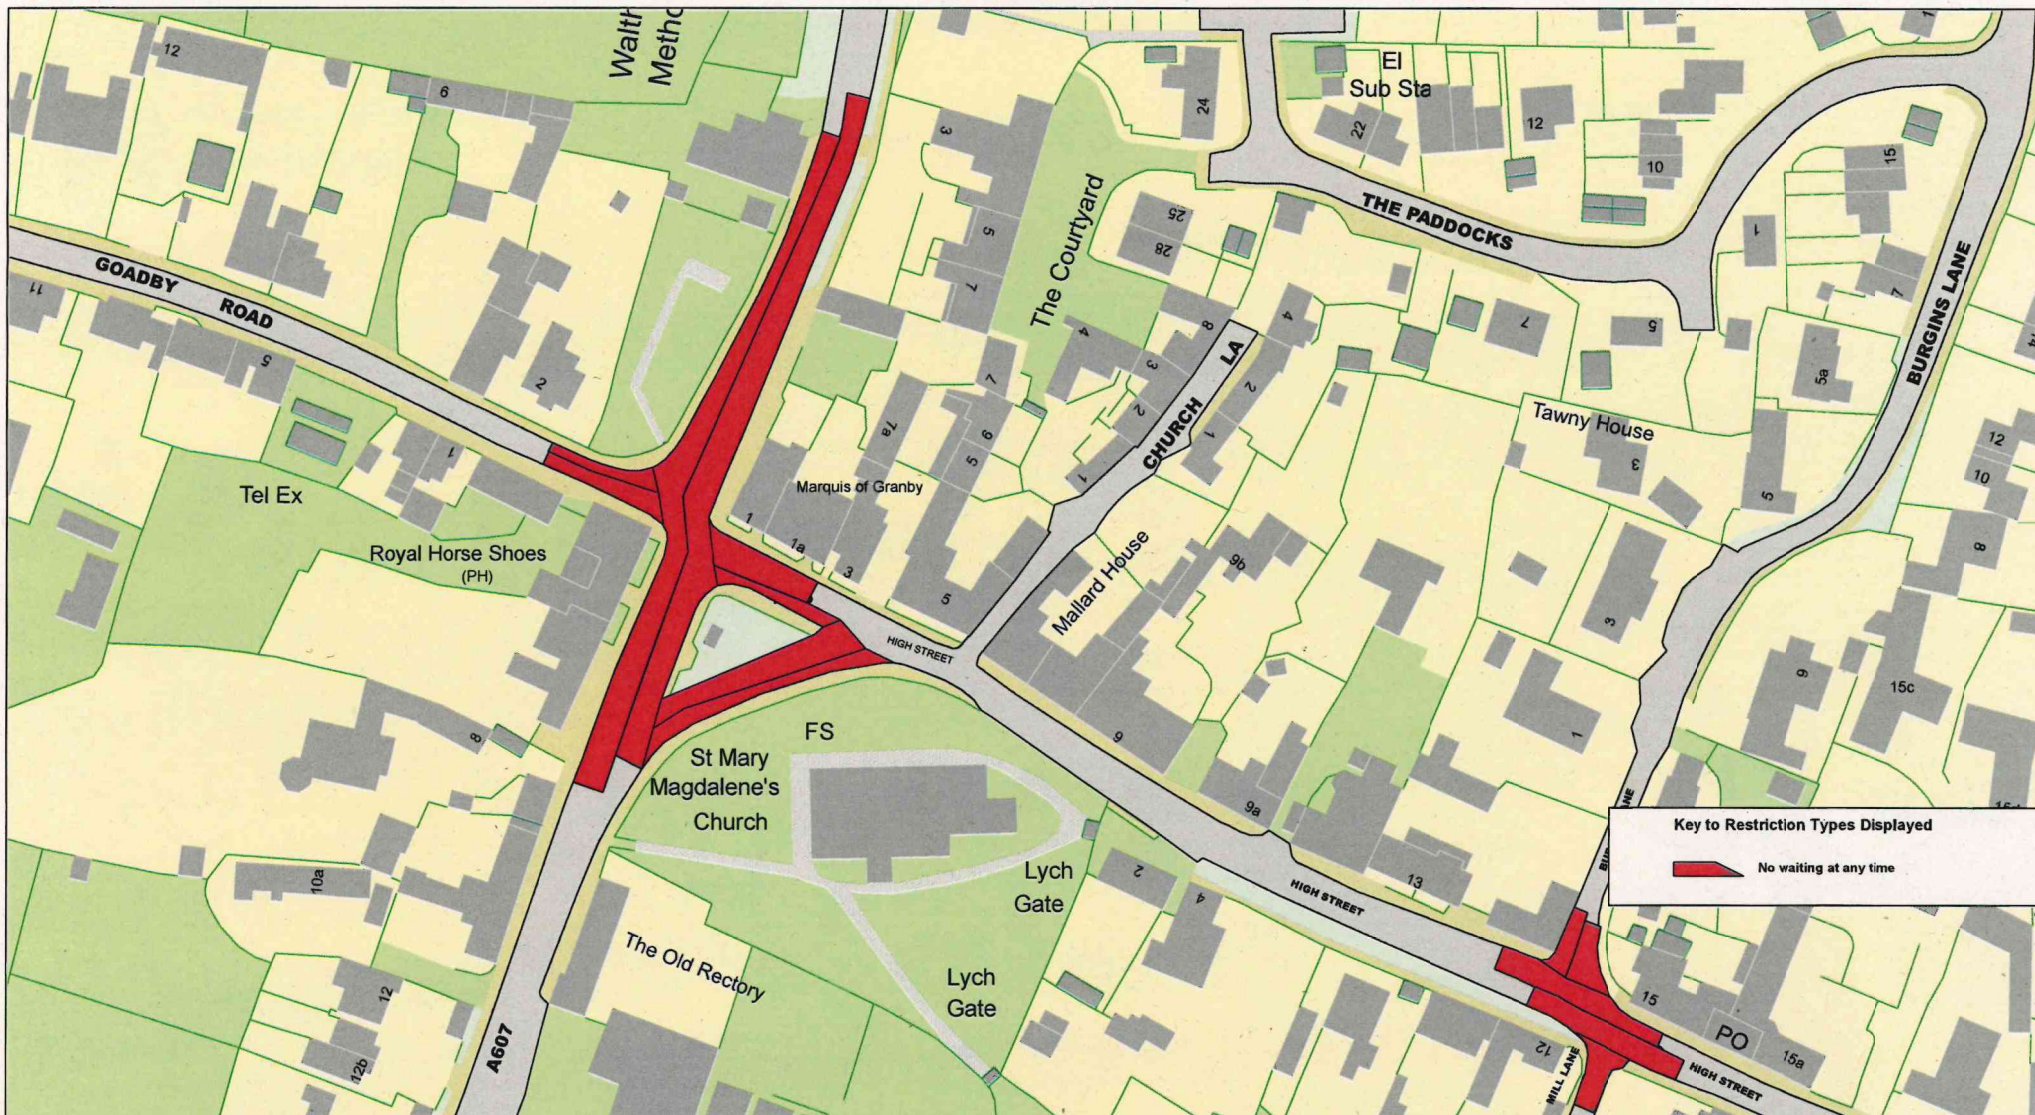


**Leicestershire
County Council**

Tile Ref:EN158

© Crown copyright. All rights reserved
Leicestershire County Council
Licence No. 100019271 2026

SCALE	1 : 1250
DATE	17/09/2026
DRAWING No.	
DRAWN BY	

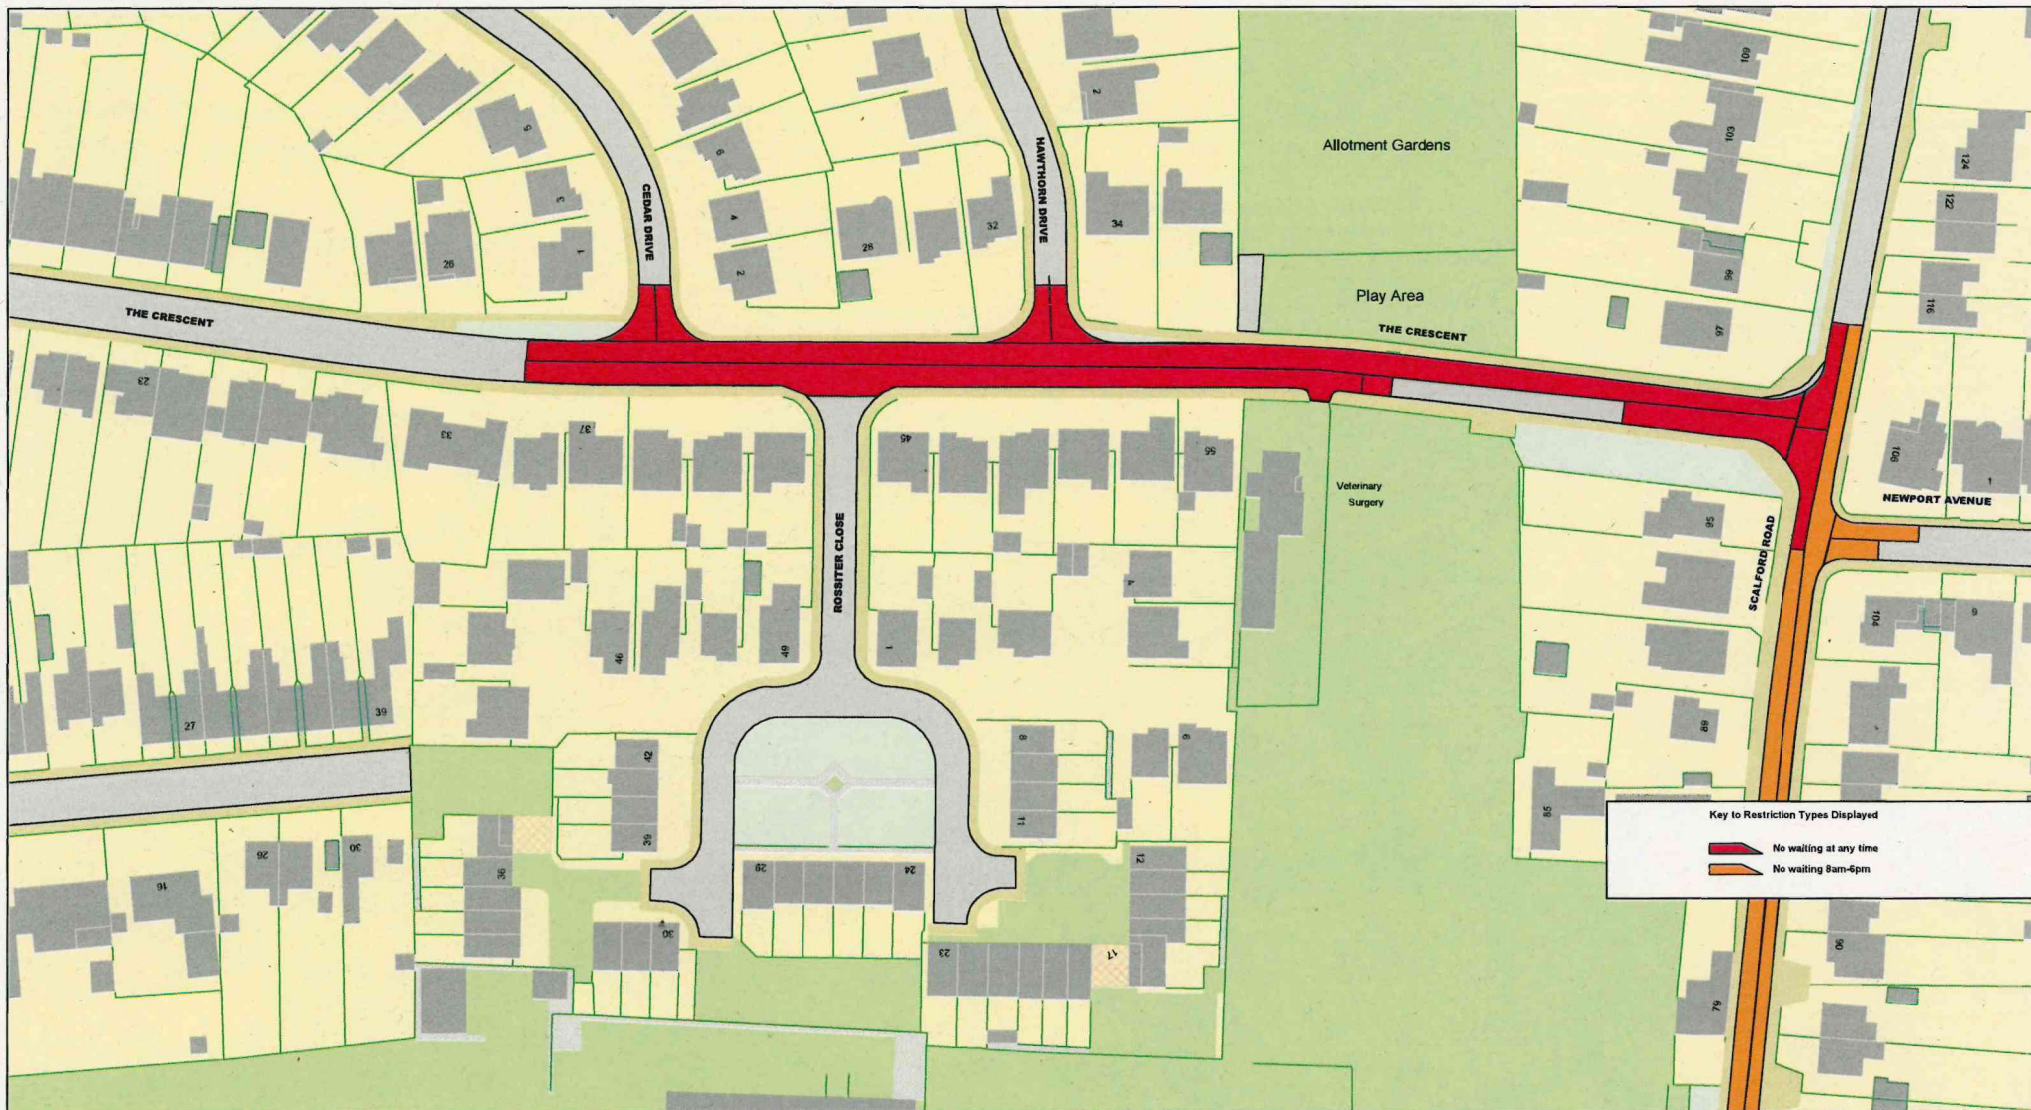

**Leicestershire
County Council**

© Crown copyright. All rights reserved
Leicestershire County Council
Licence No. 100019271 2026

Tile Ref: FO143

SCALE	1 : 1250
DATE	17/09/2026
DRAWING No.	
DRAWN BY	



Key to Restriction Types Displayed


 No waiting at any time



© Crown copyright. All rights reserved
Leicestershire County Council
Licence No. 100019271 2026

Tile Ref: FP147


SCALE	1 : 1250
DATE	17/09/2026
DRAWING No.	
DRAWN BY	

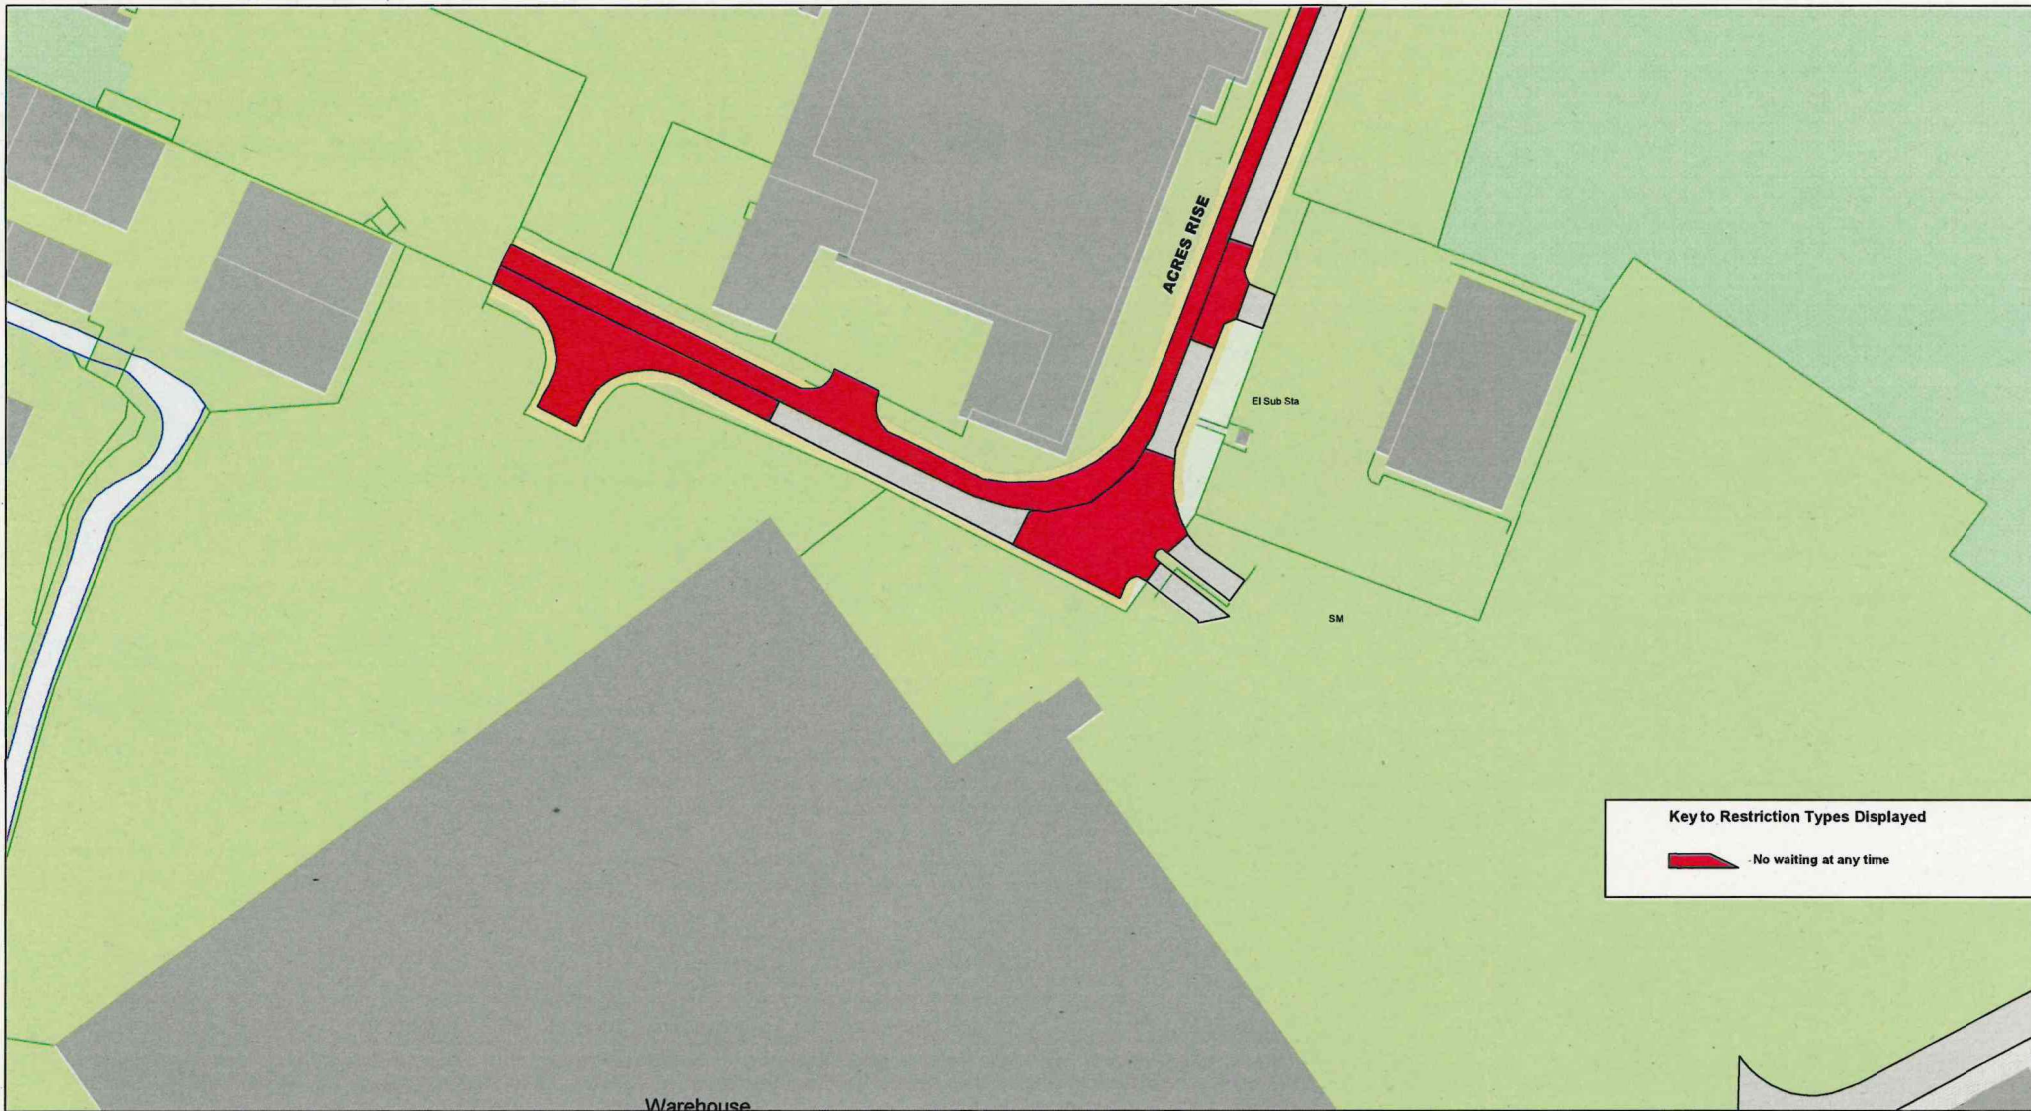

© Crown copyright. All rights reserved
Leicestershire County Council
Licence No. 100019271 2026

Tile Ref: FQ147

SCALE	1 : 1250
DATE	17/09/2026
DRAWING No.	
DRAWN BY	

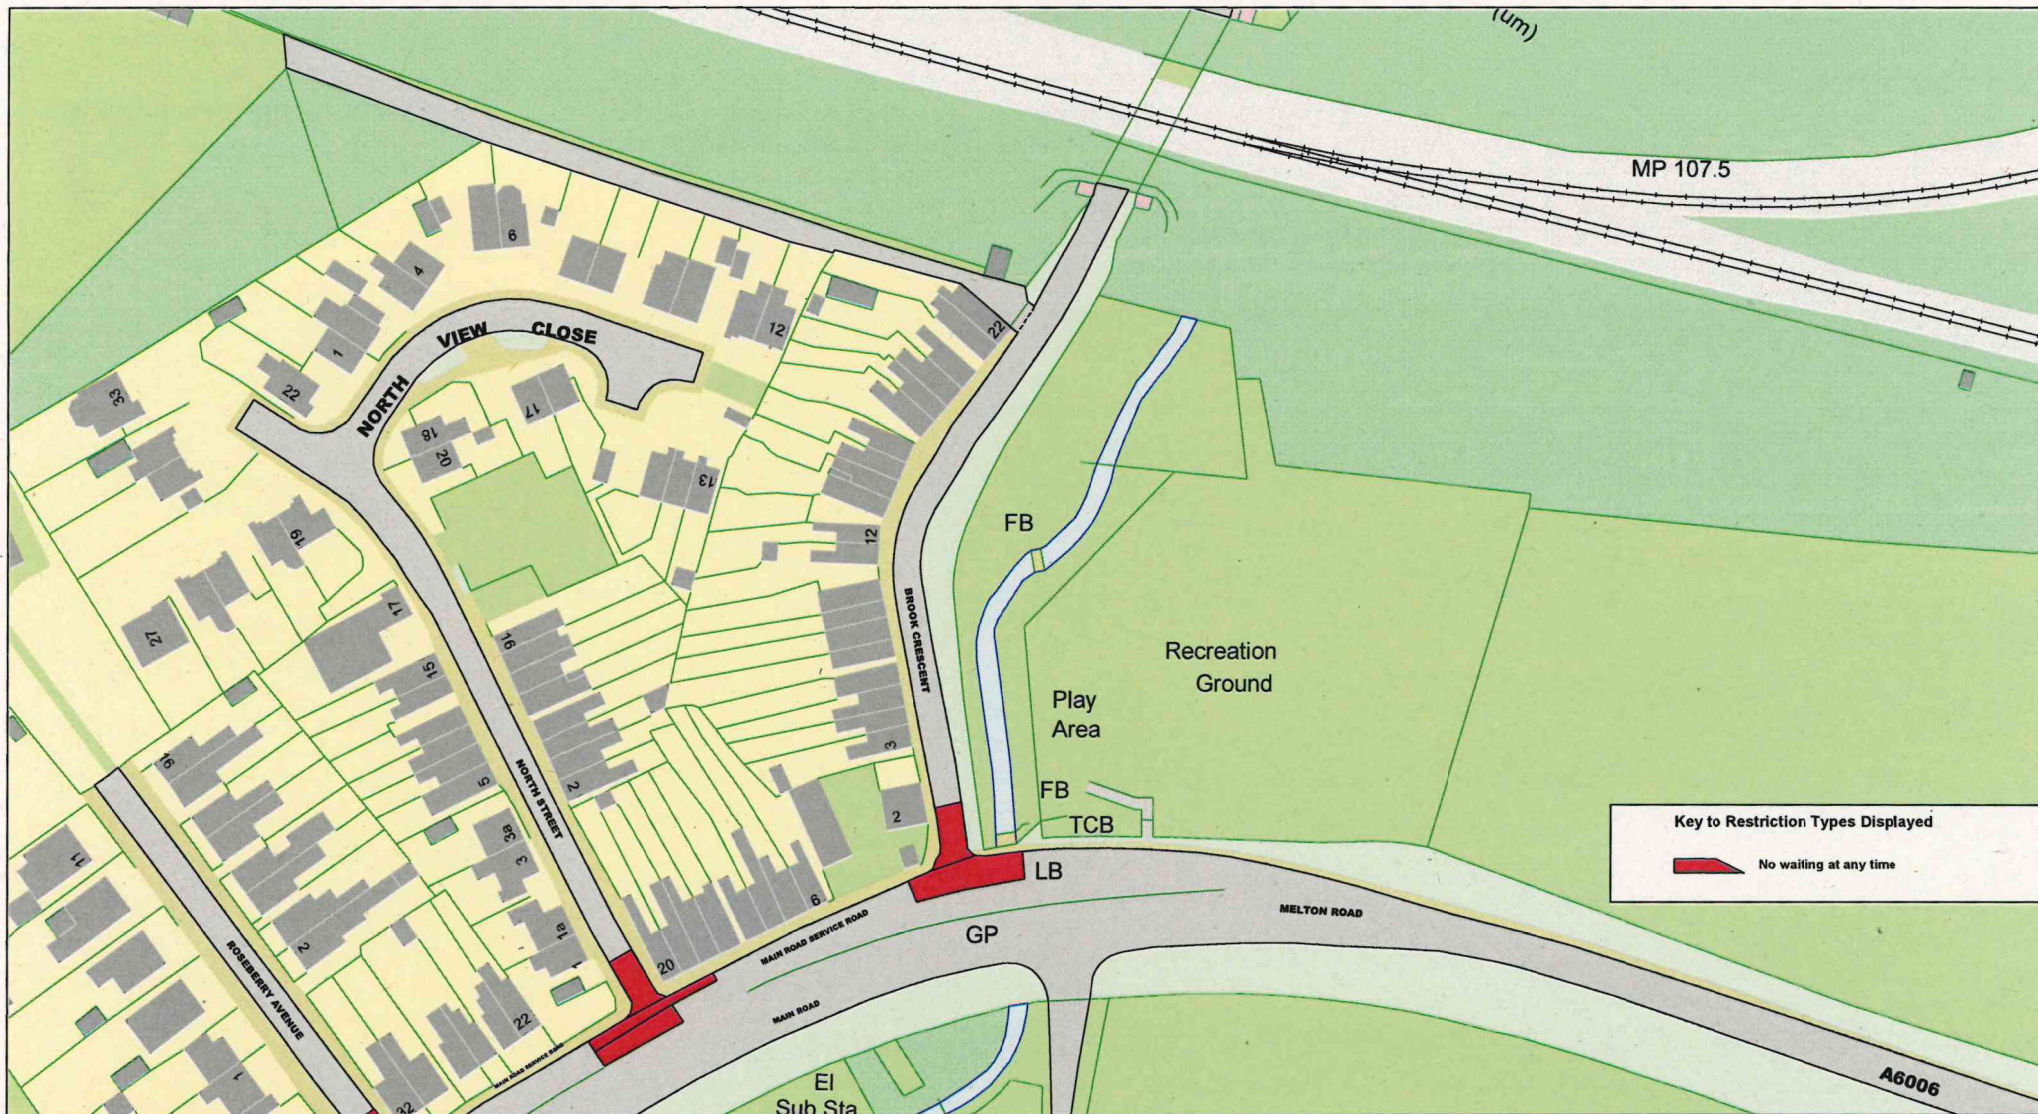

**Leicestershire
County Council**

© Crown copyright. All rights reserved
Leicestershire County Council
Licence No. 100019271 2026

Tile Ref: FR134

SCALE	1 : 1250
DATE	17/09/2026
DRAWING No.	
DRAWN BY	



© Crown copyright. All rights reserved
Leicestershire County Council
Licence No. 100019271 2026

Tile Ref: FS134

SCALE	1 : 1250
DATE	17/09/2026
DRAWING No.	
DRAWN BY	