THE LEICESTERSHIRE COUNTY COUNCIL (VARIOUS ROADS, REDMILE, BOROUGH OF MELTON) (IMPOSITION OF A 20 MPH SPEED LIMIT) ORDER 2026

The Leicestershire County Council (“the Council") in exercise of its powers under Sections 5, 84 and Part IV of Schedule 9 of the Road Traffic Regulation Act 1984 (“the Act") and of all other enabling powers and after consultation with the chief officer of police in accordance with Part III of Schedule 9 to the Act and Regulation 23 of the Local Authorities Traffic Order (Procedure) England and Wales Regulations 1996, hereby makes the following Order:-

1. This Order may be cited as “The Leicestershire County Council (Various Roads, Redmile, Borough of Melton) (Imposition of a 20 MPH Speed Limit) Order 2026”.

2. The Order shall come into force on the sixteenth day of November 2026.

3. The Order referred to in Schedule 1 is hereby revoked in full.

4. No person shall drive any motor vehicle at a speed exceeding 20 MPH on the lengths of road as specified in Schedule 2 to this Order.

5. The plan annexed to this Order and marked drawing number TM5247/T1/1 is for identification purposes only.

SCHEDULE 1

REVOCATION IN FULL

THE LEICESTERSHIRE COUNTY COUNCIL
(BELVOIR ROAD AND STATION ROAD, REDMILE)
(30 M.P.H. SPEED LIMIT) ORDER 1982

SCHEDULE 2

IMPOSITION OF A 20 MPH SPEED LIMIT

Main Street, Redmile for its entire length

Main Road, Redmile for its entire length

Church Corner, Redmile for its entire length

Church Lane, Redmile for its entire length

Bakers Lane, Redmile for its entire length

Drift Hill, Redmile for its entire length


Easthorpe Lane, Redmile for its entire length


Post Office Lane, Redmile for its entire length

Belvoir Road, Redmile for its entire length

THE COMMON SEAL of THE LEICESTERSHIRE)
COUNTY COUNCIL was hereunto affixed)
this fifth day of November 2026)
in the presence of :-)



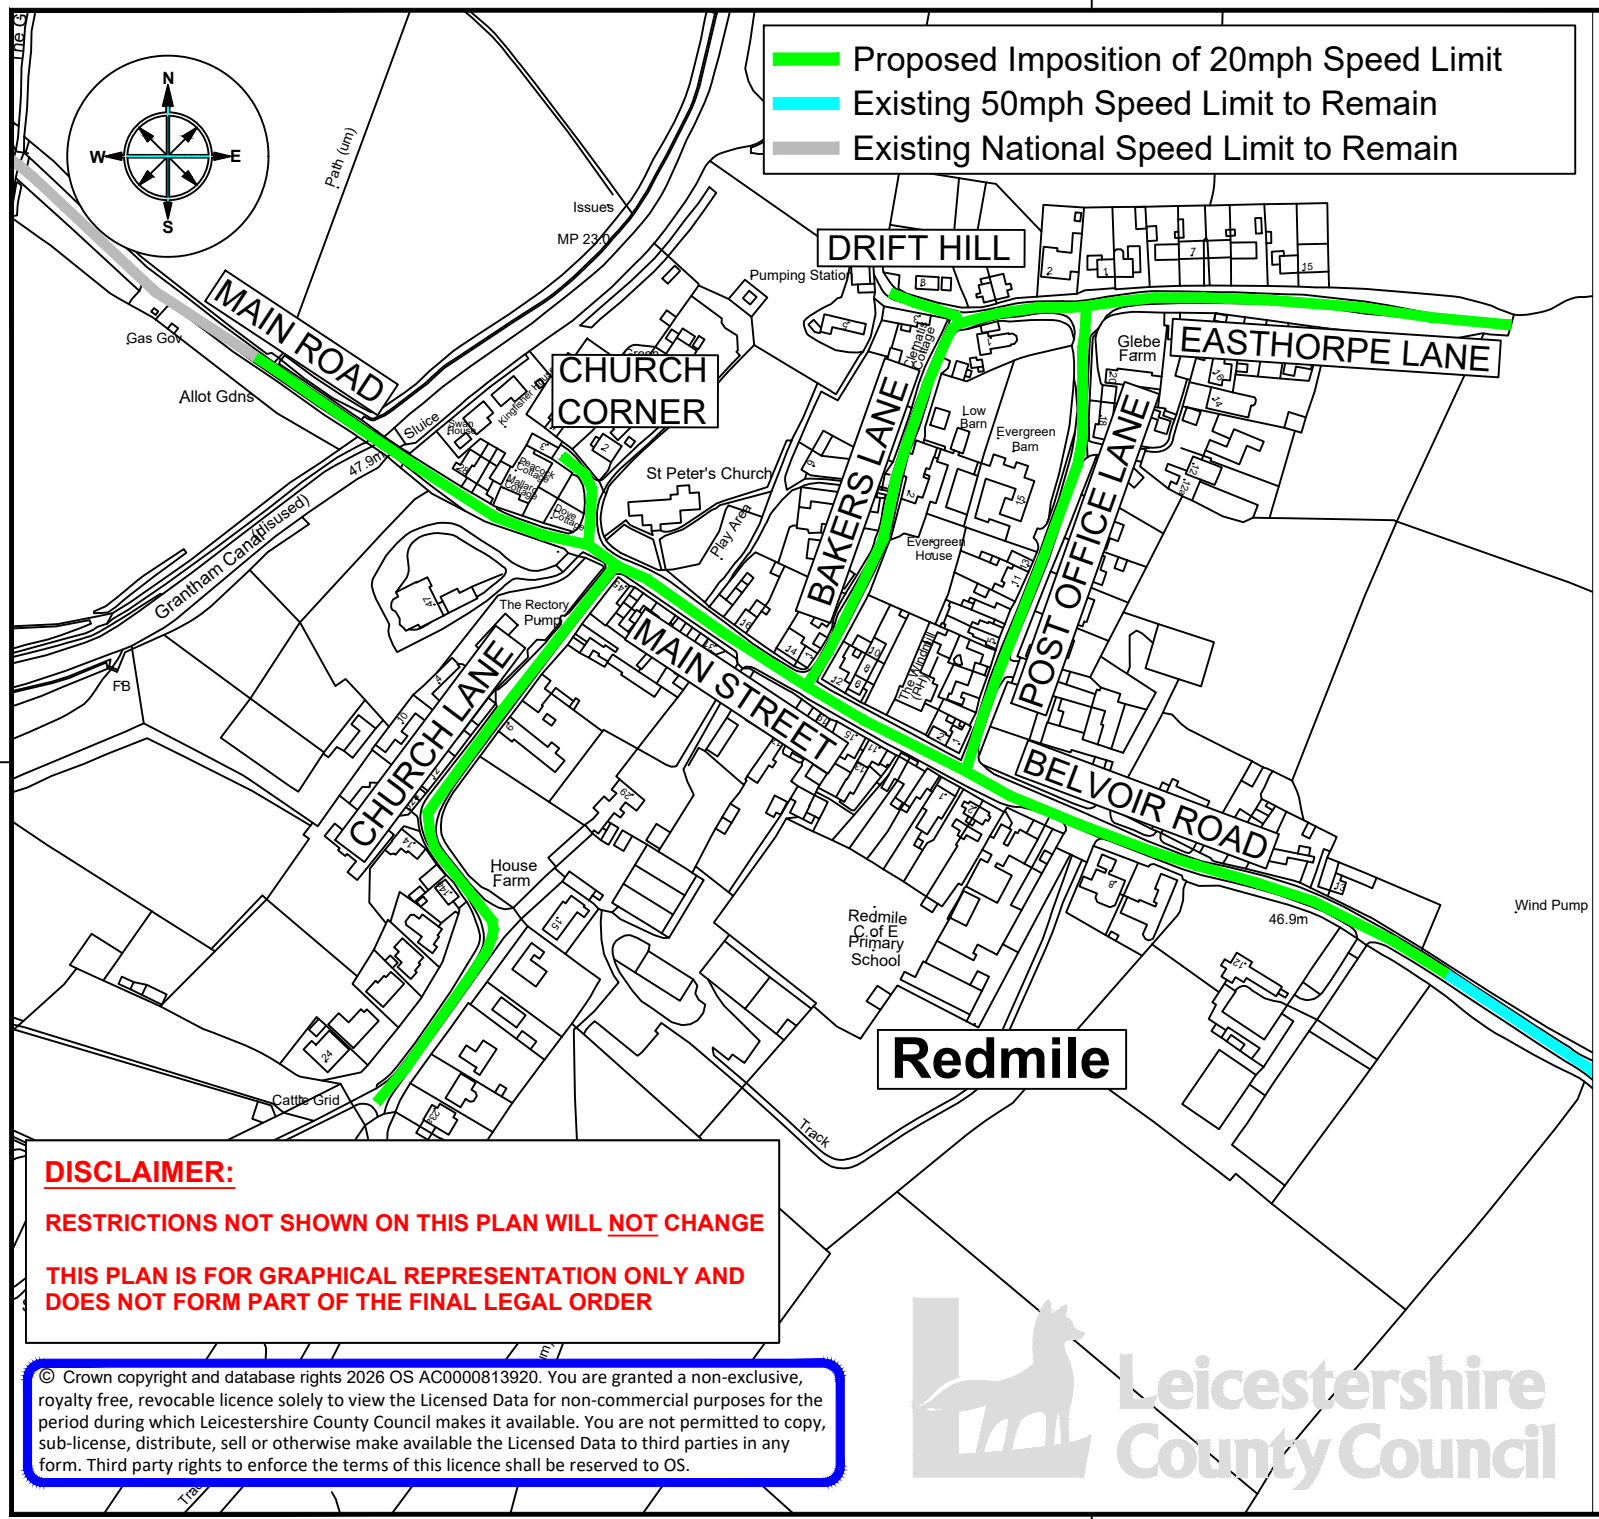

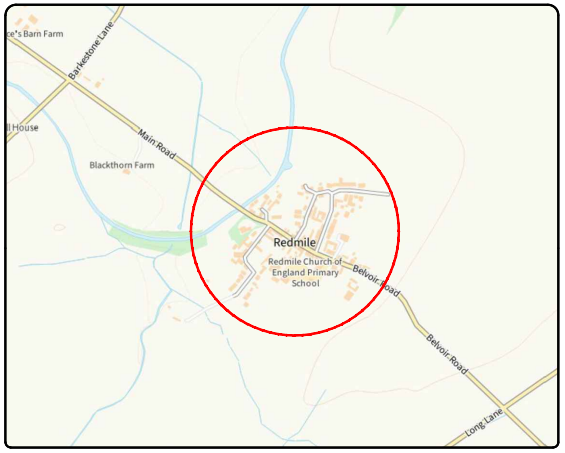

DISCLAIMER:

RESTRICTIONS NOT SHOWN ON THIS PLAN WILL NOT CHANGE

THIS PLAN IS FOR GRAPHICAL REPRESENTATION ONLY AND DOES NOT FORM PART OF THE FINAL LEGAL ORDER

© Crown copyright and database rights 2026 OS AC0000813920. You are granted a non-exclusive, royalty free, revocable licence solely to view the Licensed Data for non-commercial purposes for the period during which Leicestershire County Council makes it available. You are not permitted to copy, sub-license, distribute, sell or otherwise make available the Licensed Data to third parties in any form. Third party rights to enforce the terms of this licence shall be reserved to OS.

Leicestershire County Council

GROWTH, ENVIRONMENT AND TRANSPORT DEPARTMENT

ANN CARRUTHERS DIRECTOR

NETWORK MANAGEMENT TRAFFIC & SAFETY

REDMILE

TITLE:

PROPOSED 20MPH SPEED LIMIT CONSULTATION PLAN

DRAWING NUMBER		SCALE
TM5247/T1/1		NTS
PREPARED BY:	A COOLING	
CHECKED BY:	S BURT	DATE: JUNE 2026
APPROVED BY:	S MERRIGAN	SIZE : A4

COUNTY HALL * GLENFIELD * LEICESTER * LE3 8ST
Tel: 0116 3050001
www.leicestershire.gov.uk