THE LEICESTERSHIRE COUNTY COUNCIL (CLARENDON ROAD AND VARIOUS ROADS, BOROUGH OF HINCKLEY AND BOSWORTH) (IMPOSITION OF A 20MPH SPEED LIMIT) ORDER 202

THE LEICESTERSHIRE COUNTY COUNCIL hereby gives notice that it proposes to make an Order under Sections 5, 84 and Part IV of Schedule 9 of the Road Traffic Regulation Act 1984 ("the Act"), and of all other enabling powers, and after consultation with the Chief Officer of Police in accordance with Part III of Schedule 9 to the Act, the effect of which will be:


To lower the speed limit from 30mph to 20mph on parts of Castle Street and Stockwell Road, and on the full lengths of Willowbank Road, Clarendon Road, Coley Close, Station Road, St Mary's Road, Springfield Road, Priesthills Road, Mount Road, Hurst Road, Thornfield Way, Princess Road, Hill Street, Thornycroft Road, Orchard Street, The Lawns, Queens Road and Clarence Road, in Hinckley. Existing mean vehicle speeds are consistent with the proposed 20mph speed limit.


A copy of the proposed Order, together with a plan illustrating the proposals and an explanatory statement giving the Council's reasons for proposing to make the Order may be inspected during normal office hours at my offices, Room 200, County Hall, Glenfield, Leicester LE3 8RA or at the offices of Hinckley and Bosworth Borough Council at Hinckley Hub, Rugby Road, Hinckley LE10 0FR.

Documents can also be viewed online at https://www.leicestershire.gov.uk/roads-and-travel/cars-and-parking/traffic-management-consultations

Objections to the proposals, specifying the grounds on which they are made, should be sent in writing to the undersigned by not later than 02nd December 2026, quoting reference BB/HTWMT/6271. Alternatively, objections can be emailed to benhur.beyene@leics.gov.uk or via the online comment form which may be accessed via the link above. If you require alternative formats of this Notice, including larger print or braille, please contact Leicestershire County Council on (0116) 305 0001.

Dated: 11th November 2026
Fiona McMillan, Chief Legal Officer, Leicestershire County Council, County Hall, Glenfield, Leicester LE3 8RA

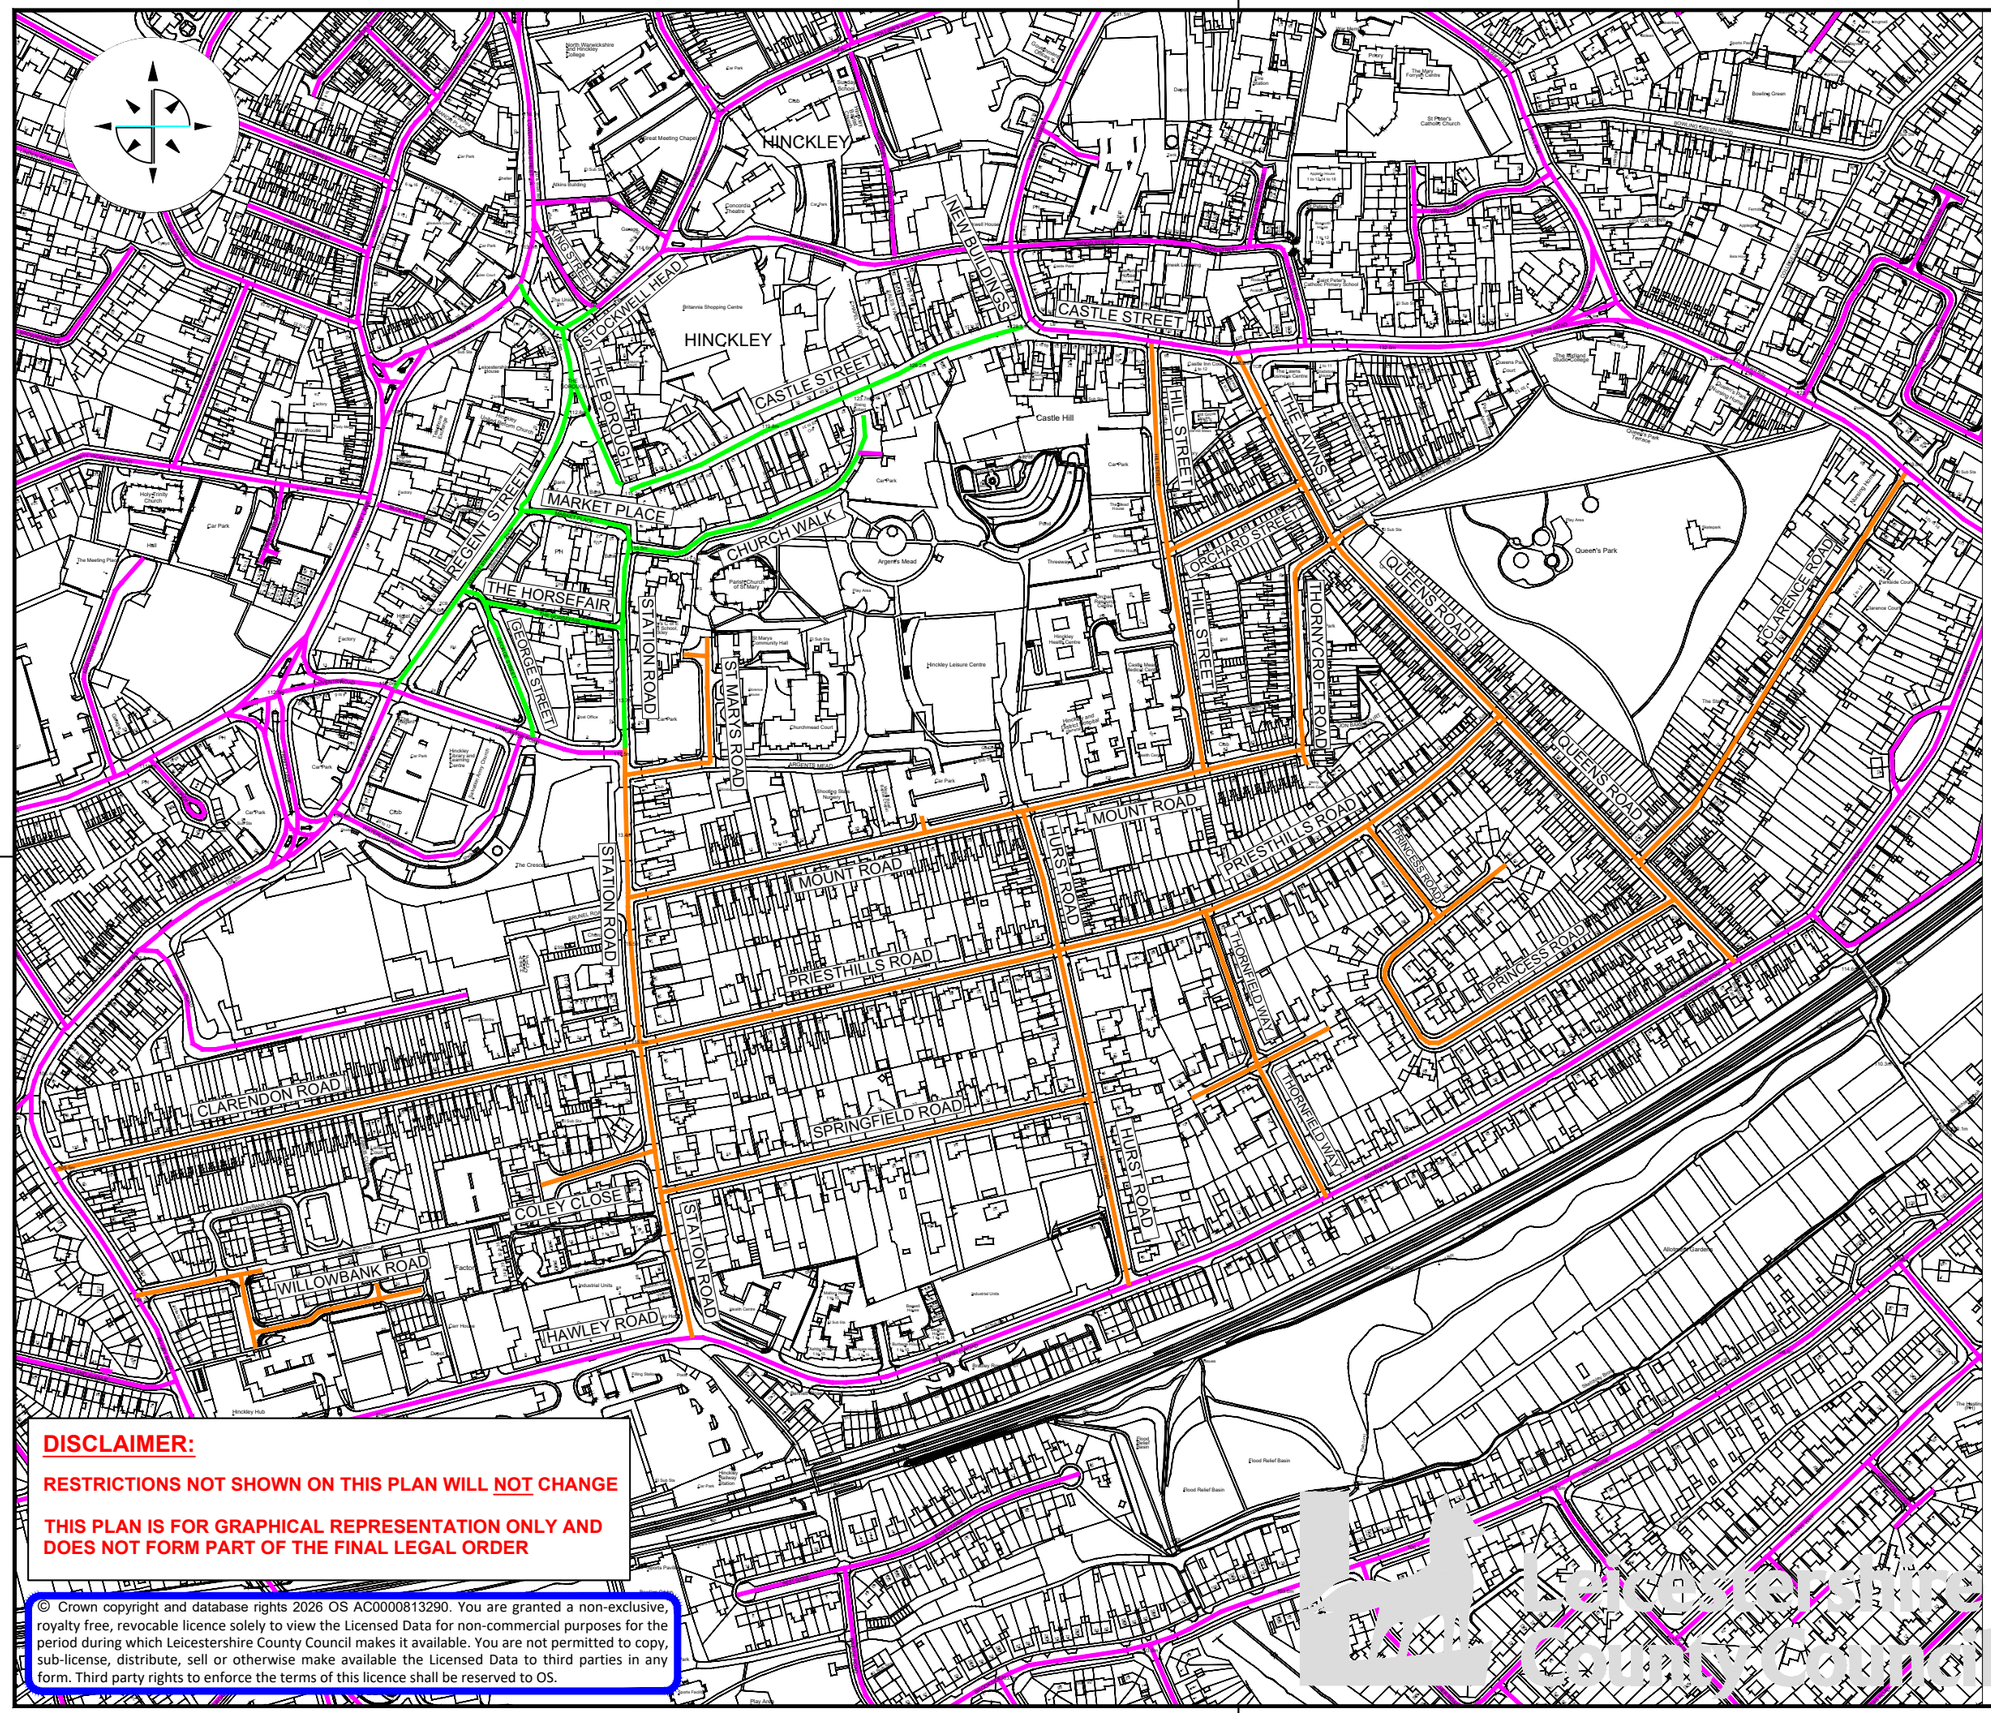

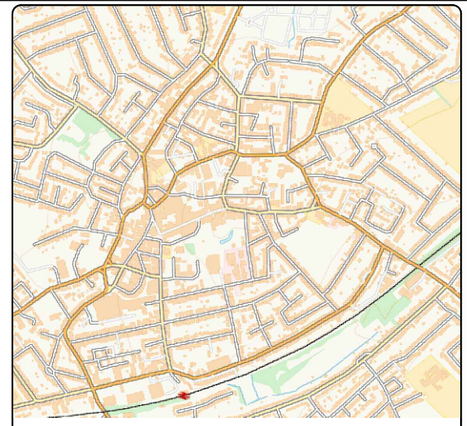

Existing 30mph Speed limit (by virtue of street lighting)

Existing 20mph speed limit

Proposed 20mph speed limit

Leicestershire County Council

GROWTH, ENVIRONMENT AND TRANSPORT DEPARTMENT

ANN CARRUTHERS DIRECTOR

NETWORK MANAGEMENT DEVELOPMENT & GROWTH

HINCKLEY

TITLE:

20MPH SPEED LIMIT CONSULTATION PLAN

DRAWING NUMBER		SCALE
TM5261/T1/1		NTS
PREPARED BY:	FJ	DATE: SEPT 2026
CHECKED BY:	SM	SIZE : A3
APPROVED BY:	AH	CORR. FILE :

COUNTY HALL * GLENFIELD * LEICESTER * LE3 8ST

Tel: 0116 3050001

www.leicestershire.gov.uk

DISCLAIMER:

RESTRICTIONS NOT SHOWN ON THIS PLAN WILL NOT CHANGE

THIS PLAN IS FOR GRAPHICAL REPRESENTATION ONLY AND DOES NOT FORM PART OF THE FINAL LEGAL ORDER

© Crown copyright and database rights 2026 OS AC0000813290. You are granted a non-exclusive, royalty free, revocable licence solely to view the Licensed Data for non-commercial purposes for the period during which Leicestershire County Council makes it available. You are not permitted to copy, sub-license, distribute, sell or otherwise make available the Licensed Data to third parties in any form. Third party rights to enforce the terms of this licence shall be reserved to OS.

THE LEICESTERSHIRE COUNTY COUNCIL (CLARENDON ROAD AND VARIOUS ROADS, BOROUGH OF HINCKLEY AND BOSWORTH) (IMPOSITION OF A 20MPH SPEED LIMIT) ORDER 202

The Leicestershire County Council ("the Council") in exercise of its powers under Sections 5, 84 and Part IV of Schedule 9 of the Road Traffic Regulation Act 1984 ("the Act") and of all other enabling powers, after consultation with the Chief Officer of Police in accordance with Part III of Schedule 9 to the Act, hereby makes the following Order:-

1. This Order may be cited as “The Leicestershire County Council (Clarendon Road and Various Roads, Borough of Hinckley and Bosworth) (Imposition of a 20 MPH Speed Limit) Order 202”
2. The Order shall come into force on the INSERT DATE
3. The Order referred to in Schedule 1 is hereby revoked in full
4. No person shall drive any motor vehicle at a speed exceeding 20 MPH on the lengths of road as specified in Schedule 2 to this Order.
5. The plan annexed to this Order and marked drawing number TM5261/T1/1 is for identification purposes only.

SCHEDULE 1

REVOCATION IN FULL

THE LEICESTERSHIRE COUNTY COUNCIL
(REGENT SREET AREA, HINCKLEY
BOROUGH OF HINCKLEY AND BOSWORTH)
IMPOSITION OF 20MPH SPEED LIMIT) ORDER 2016

SCHEDULE 2

IMPOSITION OF A 20MPH SPEED LIMIT

WILLOWBANK ROAD, HINCKLEY
For its entire length.

COLEY CLOSE, HINCKLEY
For its entire length.

CLARENDON ROAD, HINCKLEY
For its entire length.

STATION ROAD, HINCKLEY
For its entire length.

ST MARYS ROAD, HINCKLEY
For its entire length.

SPRINGFIELD ROAD, HINCKLEY
For its entire length.

PRIESTHILLS ROAD, HINCKLEY
For its entire length.

MOUNT ROAD, HINCKLEY
For its entire length.

HURST ROAD, HINCKLEY
For its entire length.

THORNFIELD WAY, HINCKLEY
For its entire length.

PRINCESS ROAD, HINCKLEY
For its entire length.

CLARENCE ROAD, HINCKLEY
For its entire length.

QUEENS ROAD, HINCKLEY
For its entire length.

THORNYCROFT ROAD, HINCKLEY
For its entire length.

HILL STREET, HINCKLEY
For its entire length.

ORCHARD STREET, HINCKLEY
For its entire length.

THE LAWNS, HINCKLEY
For its entire length.

THE BOROUGH, HINCKLEY
For its entire length.

REGENT STREET, HINCKLEY
For its entire length.

MARKET PLACE, HINCKLEY
For its entire length

CHURCH WALK, HINCKLEY
For its entire length.

GEORGE STREET, HINCKLEY
For its entire length.

THE HORSEFAIR, HINCKLEY
For its entire length.

CASTLE STREET, HINCKLEY
From its junction with New Buildings to its junction with Market Place

STOCKWELL HEAD, HINCKLEY
From its junction with The Borough to its junction with King Street.

THE COMMON SEAL of THE LEICESTERSHIRE)
COUNTY COUNCIL was hereunto affixed)
This INSERT DATE)
in the presence of :-)

LEICESTERSHIRE COUNTY COUNCIL

BOROUGH OF HINCKLEY

20MPH SPEED LIMIT ORDER

STATEMENT OF REASONS

Leicestershire County Council is proposing to lower the speed limit from 30mph to 20mph on the following roads in Hinckley: On Parts of Station Road and on the full lengths of Willowbank Road, Clarendon Road, Coley Close, St Marys Roads, Springfield Road, Priesthills Road, Mount Road, Hurst Road, Thornfield Way, Princess Road, Hill Street, Thornycroft Road, Orchard Street, The Lawns, Queens Road, Clarence Road.

Existing mean vehicle speeds are consistent with the proposed 20mph speed limit.

This proposal has been developed in conjunction with the Local County Councillor.

The proposals are shown on plan: TM5261/T1/1

THE LEICESTERSHIRE COUNTY COUNCIL (REGENT STREET AREA, HINCKLEY (BOROUGH OF HINCKLEY AND BOSWORTH) IMPOSITION OF 20 MPH SPEED LIMIT) ORDER 2016

The Leicestershire County Council ("the Council") in exercise of its powers under Sections 84 and Part IV of Schedule 9 of the Road Traffic Regulation Act 1984 ("the Act") and of all other enabling powers, after consultation with the Chief Officer of Police in accordance with Part III of Schedule 9 to the Act, hereby makes the following Order:-

1. This Order may be cited as "The Leicestershire County Council, (Regent Street Area, Hinckley (Borough of Hinckley and Bosworth) Imposition of 20 MPH Speed Limit) Order 2016"

2. The Order shall come into force on the ninth day of May 2016.

3. The Order referred to in Schedule 1 is hereby revoked in part.

4. No person shall drive any motor vehicle at a speed exceeding 20 MPH on the length of road as specified in Schedule 2 to this Order.

5. The plan annexed to this Order and marked drawing number TM4261/1A/2016 are for identification purposes only.

SCHEDULE 1
REVOCATIONS

THE LEICESTERSHIRE COUNTY COUNCIL (REGENT STREET, THE BOROUGH, MARKET PLACE, CASTLE STREET, CHURCH WALK, THE HORSEFAIR, GEORGE STREET, STATION ROAD, LANCASTER ROAD, LOWER BOND STREET AND KING STREET, HINCKLEY) (PROHIBITION OF DRIVING OF MOTOR AND OTHER VEHICLES OR CYCLES, IMPOSITION OF ONE WAY TRAFFIC, PROHIBITION OF LEFT AND RIGHT TURNS, BUS AND CYCLE LANE, PROHIBITION AND RESTRICTION OF WAITING, PROHIBITION AND RESTRICTION OF LOADING AND UNLOADING, IMPOSITION OF 20 MPH SPEED LIMIT, DISABLED PERSONS PARKING BAYS AND REVOCATION) TRAFFIC REGULATION ORDER 2003

SCHEDULE 15

SCHEDULE 2
Imposition of 20 MPH Speed Limit

The Borough, Hinckley
For its entire length

Regent Street, Hinckley
For its entire length

Market Place, Hinckley
For its entire length

Church Walk, Hinckley
For its entire length

George Street, Hinckley
For its entire length

The Horsefair, Hinckley
For its entire length

Castle Street, Hinckley
From its junction with New Buildings to its junction with Market Place

Station Road, Hinckley
From its junction with Market Place to its junction with Lancaster Road


Stockwell Head, Hinckley
From its junction with The Borough to its junction with King Street

32532

THE COMMON SEAL of THE LEICESTERSHIRE)
COUNTY COUNCIL was hereunto affixed)
This twenty second day of April 2016)
in the presence of :-)



© Crown copyright 2016. All rights reserved. Use of this image is limited to viewing on-line and printing one copy. Leicestershire County Council. 100019271.

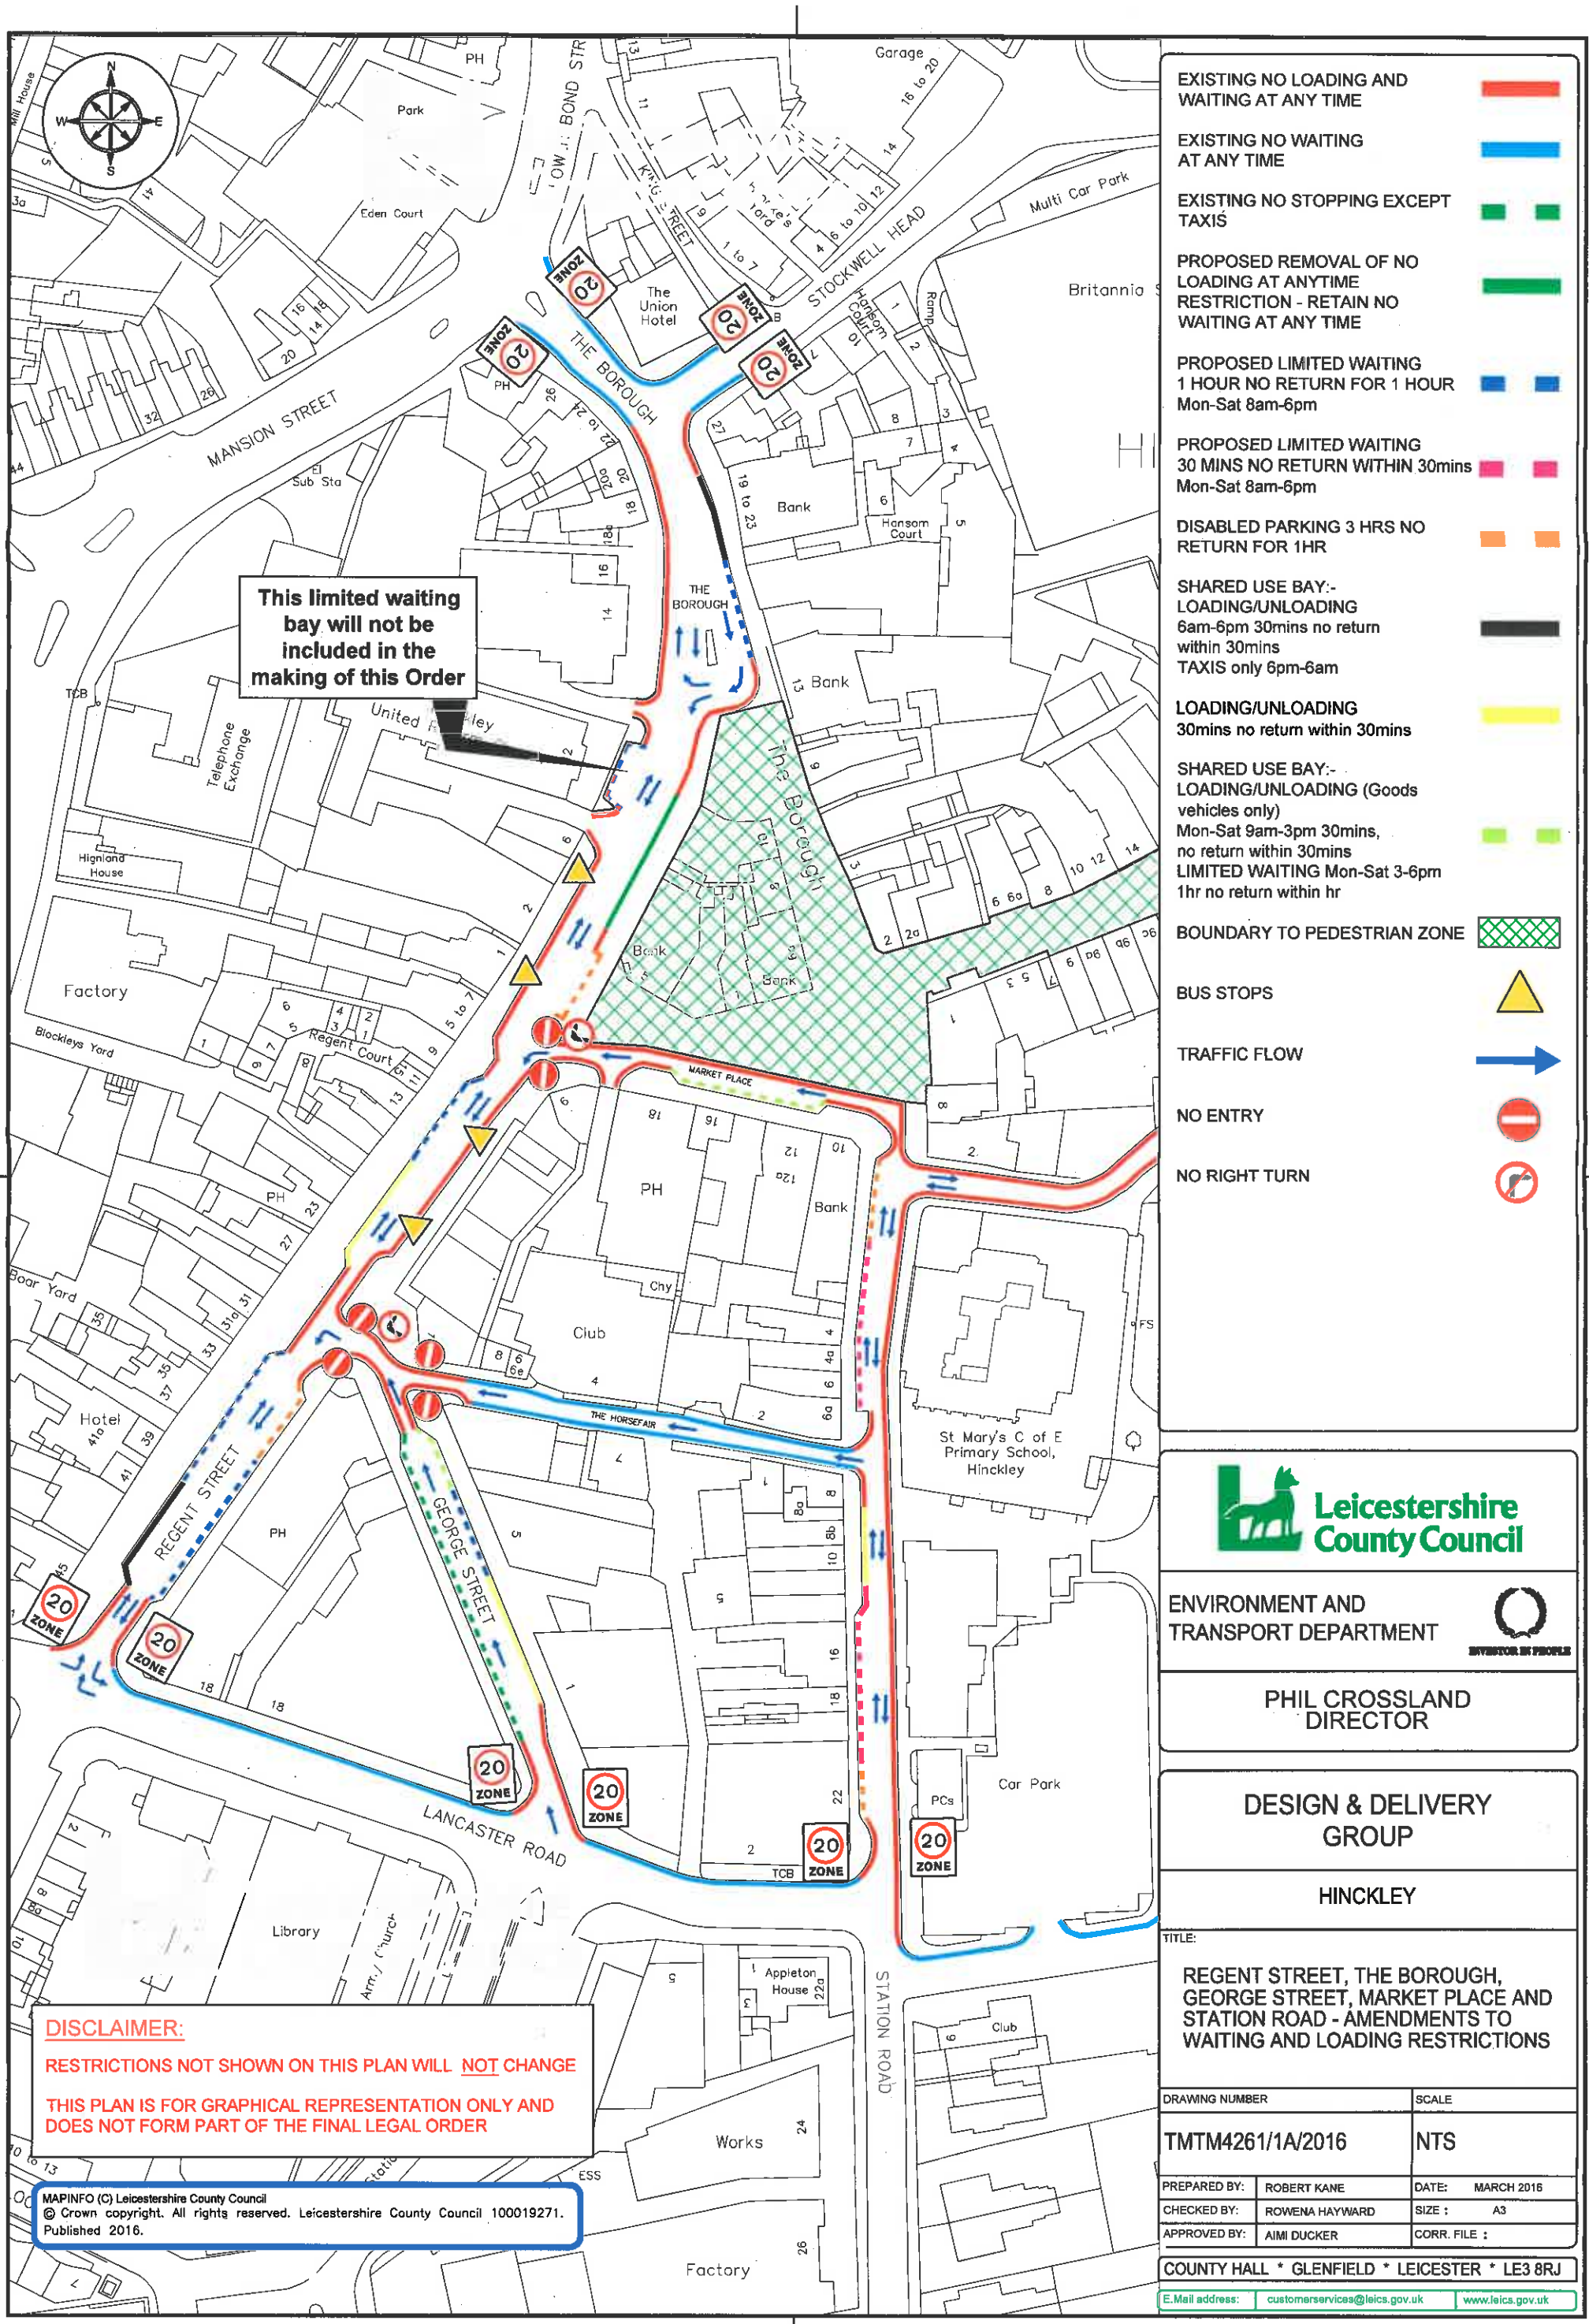

DISCLAIMER:

RESTRICTIONS NOT SHOWN ON THIS PLAN WILL NOT CHANGE

THIS PLAN IS FOR GRAPHICAL REPRESENTATION ONLY AND DOES NOT FORM PART OF THE FINAL LEGAL ORDER

MAPINFO (C) Leicestershire County Council
© Crown copyright. All rights reserved. Leicestershire County Council 100019271. Published 2016.

Leicestershire County Council

ENVIRONMENT AND TRANSPORT DEPARTMENT

PHIL CROSSLAND
DIRECTOR

DESIGN & DELIVERY GROUP

HINCKLEY

TITLE:

REGENT STREET, THE BOROUGH, GEORGE STREET, MARKET PLACE AND STATION ROAD - AMENDMENTS TO WAITING AND LOADING RESTRICTIONS

DRAWING NUMBER		SCALE
TMTM4261/1A/2016		NTS
PREPARED BY:	ROBERT KANE	DATE: MARCH 2016
CHECKED BY:	ROWENA HAYWARD	SIZE : A3
APPROVED BY:	AIMI DUCKER	CORR. FILE :

COUNTY HALL * GLENFIELD * LEICESTER * LE3 8RJ
E.Mail address: customerservices@leics.gov.uk www.leics.gov.uk