THE LEICESTERSHIRE COUNTY COUNCIL
(VARIOUS ROADS BARWELL, BOROUGH OF HINCKLEY AND BOSWORTH)
(IMPOSITION OF 20MPH SPEED LIMIT) ORDER 202

THE LEICESTERSHIRE COUNTY COUNCIL hereby gives notice that it proposes to make an Order under Sections 5, 84 and Part IV of Schedule 9 of the Road Traffic Regulation Act 1984 ("the Act"), and of all other enabling powers, and after consultation with the Chief Officer of Police in accordance with Part III of Schedule 9 to the Act, the effect of which will be:


Proposing to extend the 20mph speed limit on the following roads in the village of Barwell: parts of Chapel Street, Shilton Road, High Street, Kirby Road and Stapleton Lane, and on the full lengths of Willowdene Way, Queen Street, King Street, Arthur Street, Glyn Close, Adrian Drive, Friswell Close, Hazel Way, Myrtle Close, Cumberland Way, Ormond Close, Shrewsbury Close, Worcester Close, Howard Close, Bank Terrace, Stafford Street, Fair Acre Road, Russett Close, Kerry Close, Penny Lane, Hereford Close, Ayrshire Close, Angus Road, Jersey Way, Boston Way, Washington Close, Blackburn Road, Lincoln Road and Chapel Mews.


A copy of the proposed Order, together with a plan illustrating the proposals and an explanatory statement giving the Council's reasons for proposing to make the Order may be inspected during normal office hours at my offices, Room 200, County Hall, Glenfield, Leicester LE3 8RA or at the offices of Hinckley and Bosworth Borough Council at Hinckley Hub, Rugby Road, Hinckley LE10 0FR and on the Notice Board of Barwell Parish Council.

Documents can also be viewed online at https://www.leicestershire.gov.uk/roads-and-travel/cars-and-parking/traffic-management-consultations

Objections to the proposals, specifying the grounds on which they are made, should be sent in writing to the undersigned by not later than 02nd December 2026, quoting reference BB/HTWMT/6272. Alternatively, objections can be emailed to benhur.beyene@leics.gov.uk or via the online comment form which may be accessed via the link above. If you require alternative formats of this Notice, including larger print or braille, please contact Leicestershire County Council on (0116) 305 0001.

Dated: 11th November 2026
Fiona McMillan, Chief Legal Officer, Leicestershire County Council, County Hall, Glenfield, Leicester LE3 8RA

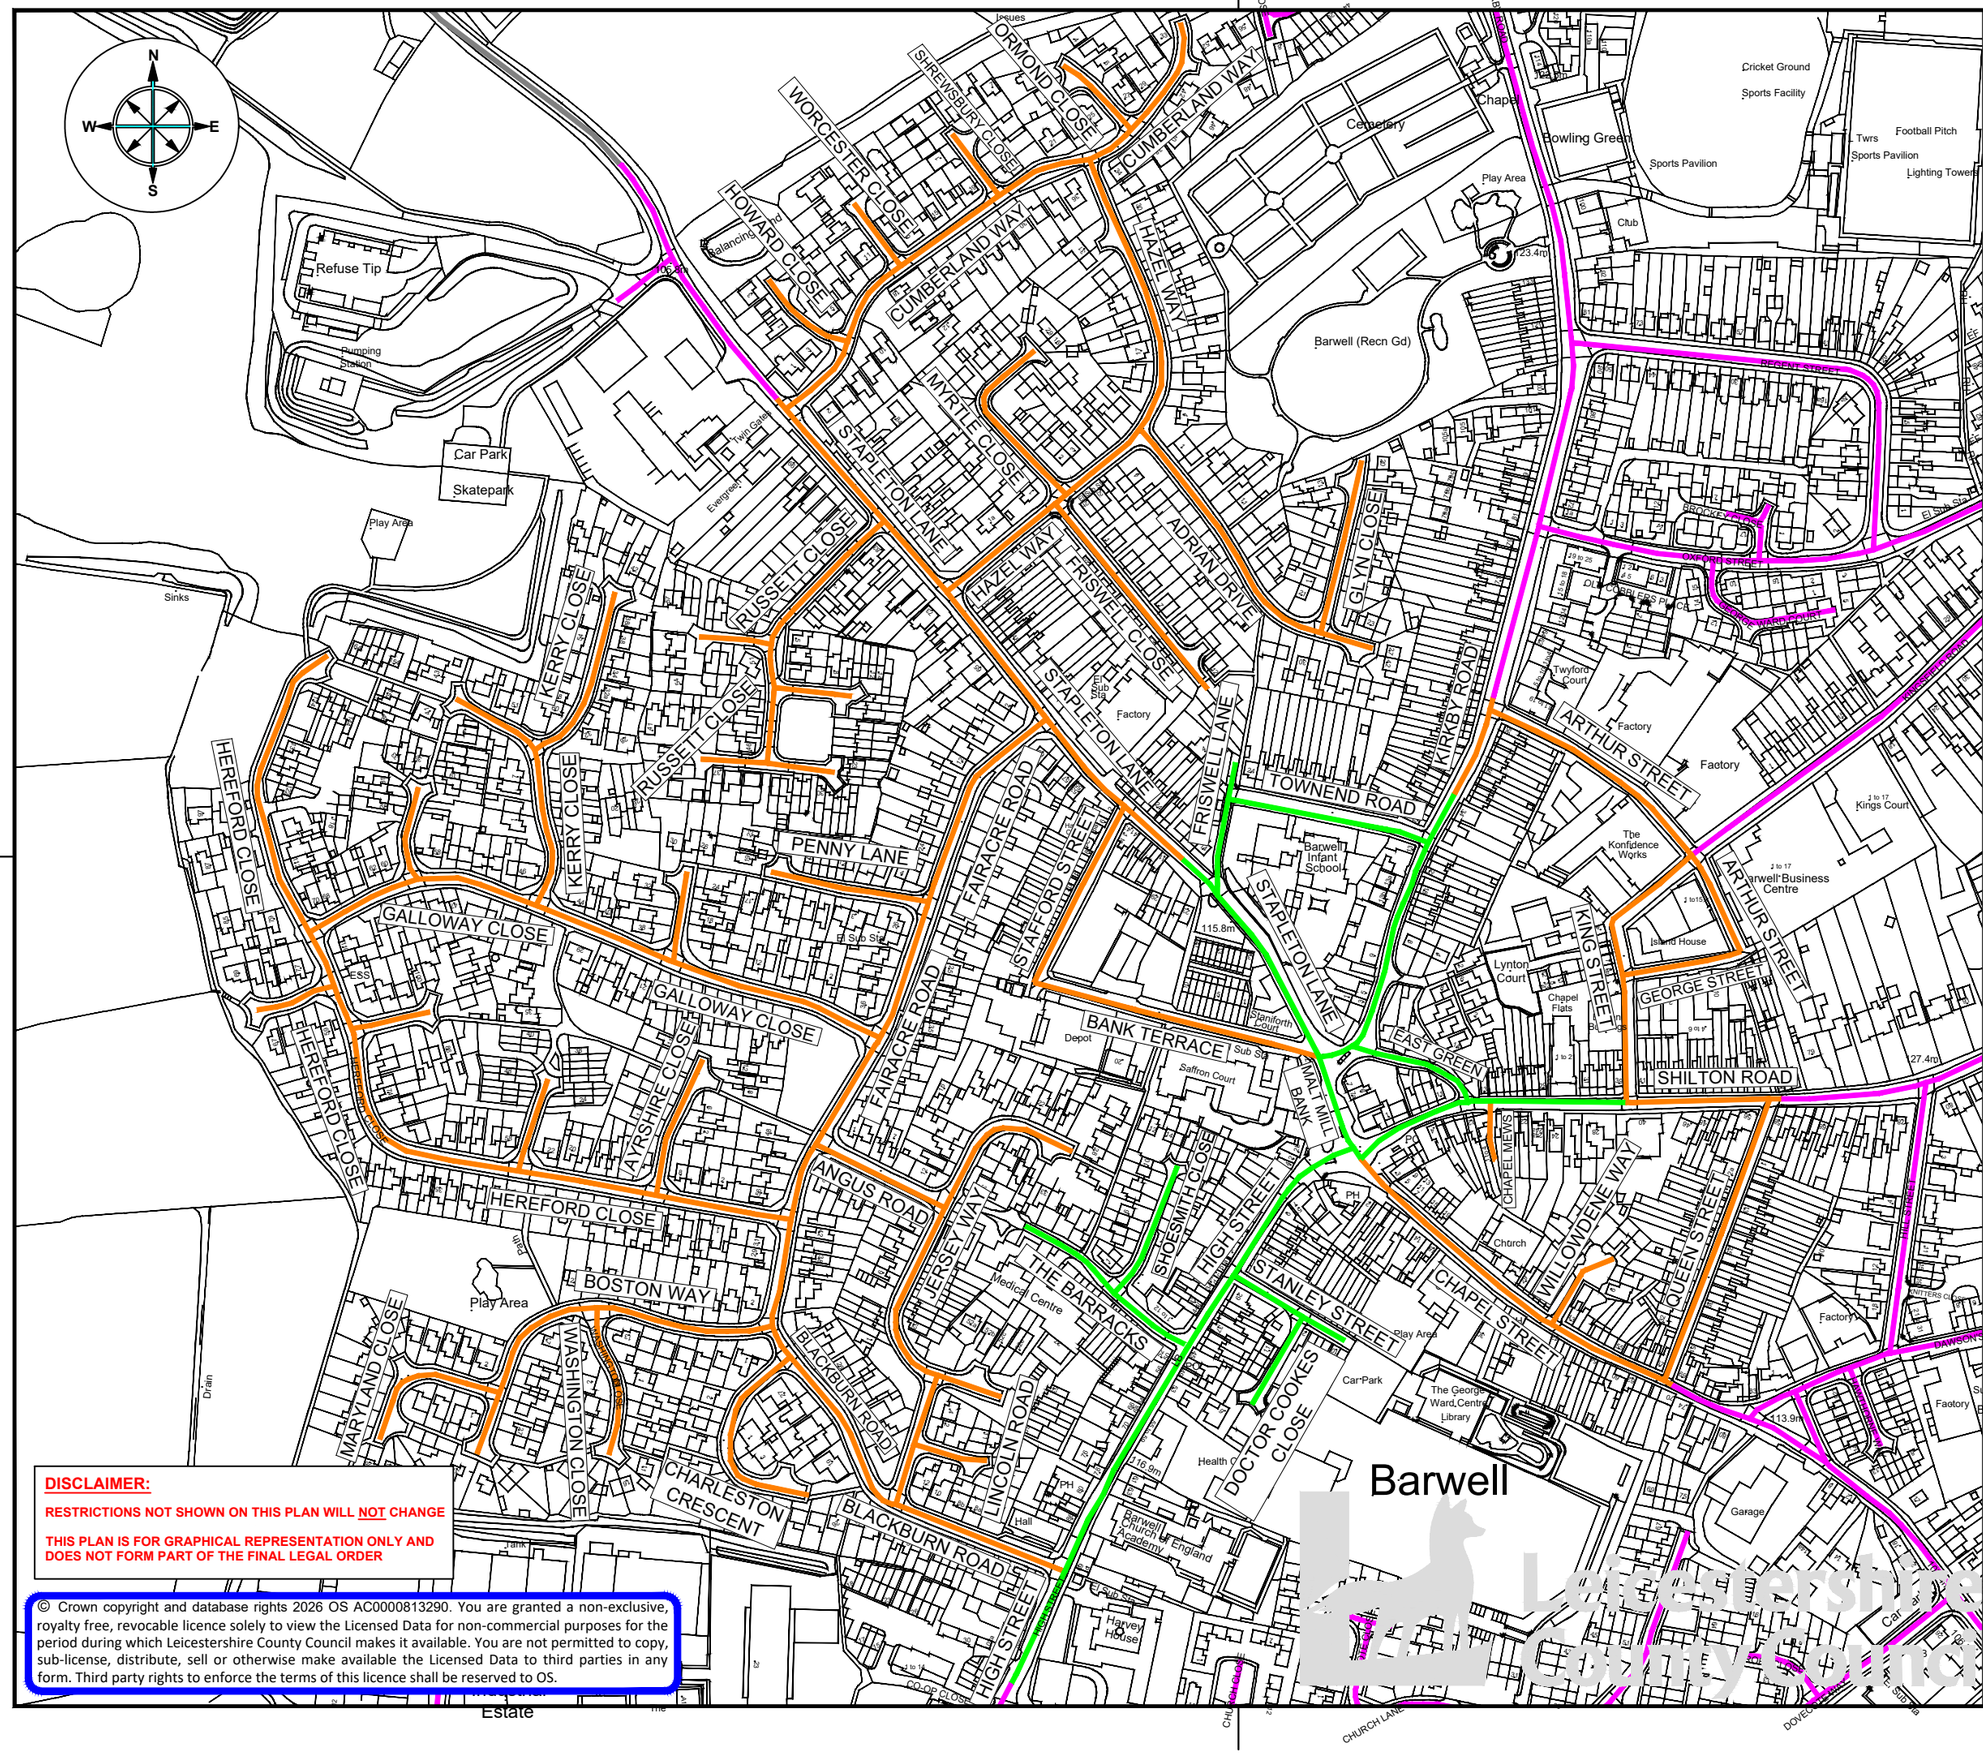

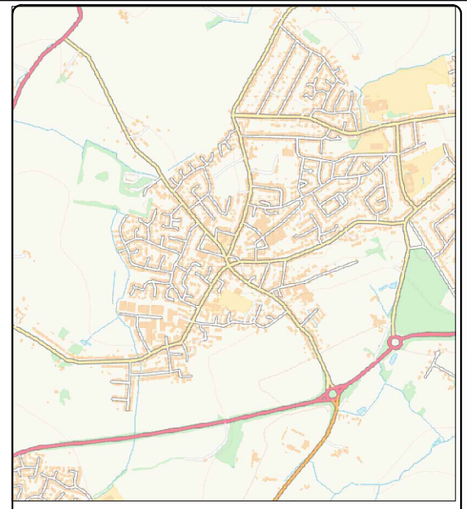

Existing 30mph Speed limit (by virtue of street lighting)

Existing 20mph Speed Limit

Proposed 20mph Speed Limit

Leicestershire County Council

GROWTH, ENVIRONMENT AND TRANSPORT DEPARTMENT

ANN CARRUTHERS DIRECTOR

NETWORK MANAGEMENT DEVELOPMENT & GROWTH

BARWELL

TITLE:

20MPH SPEED LIMIT CONSULTATION PLAN

DRAWING NUMBER		SCALE
TM5262/T1/1		NTS
PREPARED BY:	FJ	DATE: SEPT 2026
CHECKED BY:	SM	SIZE : A3
APPROVED BY:	AH	CORR. FILE :

COUNTY HALL * GLENFIELD * LEICESTER * LE3 8ST

Tel: 0116 3050001

www.leicestershire.gov.uk

DISCLAIMER:

RESTRICTIONS NOT SHOWN ON THIS PLAN WILL NOT CHANGE

THIS PLAN IS FOR GRAPHICAL REPRESENTATION ONLY AND DOES NOT FORM PART OF THE FINAL LEGAL ORDER

© Crown copyright and database rights 2026 OS AC0000813290. You are granted a non-exclusive, royalty free, revocable licence solely to view the Licensed Data for non-commercial purposes for the period during which Leicestershire County Council makes it available. You are not permitted to copy, sub-license, distribute, sell or otherwise make available the Licensed Data to third parties in any form. Third party rights to enforce the terms of this licence shall be reserved to OS.

LEICESTERSHIRE COUNTY COUNCIL

BOROUGH OF HINCKLEY

PARISH OF BARWELL

20MPH SPEED LIMIT ORDER

STATEMENT OF REASONS

Leicestershire County Council is proposing to extend the 20mph on the following roads in the village of Barwell: On Parts of Chapel Street, Shilton Road, High Street, Kirkby Road and Stapleton Lane and on the full lengths of Willowdene Way, Queen Street, King Street, Arthur Street, Glyn Close, Adrian Drive, Friswell Close, Hazel Way, Myrtle Close, Cumberland Way, Ormond Close, Shrewsbury Close, Worcester Close, Howard Close, Bank Terrace, Stafford Street, Fair Acre Road, Russett Close, Kerry Close, Penny Lane, Hereford Close, Ayrshire Close, Angus Road, Jersey Way, Boston Way, Washington Close, Blackburn Road, Lincoln Road and Chapel Mews.

Existing mean vehicle speeds are consistent with the proposed 20mph speed limit.

This proposal has been developed in conjunction with the Local County Councillor.

The proposals are shown on plan: TM5262/T1/1.

THE LEICESTERSHIRE COUNTY COUNCIL (VARIOUS ROADS, BARWELL, BOROUGH OF HINCKLEY AND BOSWORTH) (IMPOSITION OF A 20MPH SPEED LIMIT) ORDER 202

The Leicestershire County Council ("the Council") in exercise of its powers under Sections 5, 84 and Part IV of Schedule 9 of the Road Traffic Regulation Act 1984 ("the Act") and of all other enabling powers, after consultation with the Chief Officer of Police in accordance with Part III of Schedule 9 to the Act, hereby makes the following Order:-

1. This Order may be cited as “The Leicestershire County Council (Various Roads, Barwell Borough of Hinckley and Bosworth) (Imposition of a 20 MPH Speed Limit) Order 202”

2. The Order shall come into force on the INSERT DATE

3. The Order referred to in Schedule 1 is hereby revoked in full

4. No person shall drive any motor vehicle at a speed exceeding 20 MPH on the lengths of road as specified in Schedule 2 to this Order.

5. The plan annexed to this Order and marked drawing number TM5262/T1/1 is for identification purposes only.

SCHEDULE 1

REVOCATION IN FULL

THE LEICESTERSHIRE COUNTY COUNCIL
(VARIOUS ROADS, BARWELL, IN THE PARISH OF BARWELL
(REVOCATION OF RESTRICTED ROAD AND IMPOSITION OF 20MPH SPEED LIMIT) ORDER 2017

SCHEDULE 2

IMPOSITION OF A 20MPH SPEED LIMIT

CHAPEL STREET, BARWELL
From its junction with Queen Street to a point 209m northwest of its junction with Queen Street.

WILLOWDENE WAY, BARWELL
For its entire length.

QUEEN STREET, BARWELL
For its entire length.

SHILTON ROAD, BARWELL
From its junction with King Street to a point 85m east of its junction with King Street.

KING STREET, BARWELL
For its entire length.

GEORGE STREET, BARWELL
For its entire length.

ARTHUR STREET, BARWELL
For its entire length.

FRISWELL CLOSE, BARWELL
For its entire length.

MYRTLE CLOSE, BARWELL
For its entire length.

ADRIAN DRIVE, BARWELL
For its entire length.

GLYN CLOSE, BARWELL
For its entire length.

CUMBERLAND WAY, BARWELL
For its entire length.

HOWARD CLOSE, BARWELL
For its entire length.

WORCESTER CLOSE, BARWELL
For its entire length.

SHREWSBURY CLOSE, BARWELL
For its entire length.

ORMOND CLOSE, BARWELL
For its entire length.

RUSSETT CLOSE, BARWELL
For its entire length.

STAFFORD STREET, BARWELL
For its entire length.

BANK TERRACE, BARWELL
For its entire length.

FAIRACRE ROAD, BARWELL
For its entire length.

PENNY LANE, BARWELL
For its entire length.

GALLOWAY CLOSE, BARWELL
For its entire length.

KERRY CLOSE, BARWELL
For its entire length.

HEREFORD CLOSE, BARWELL
For its entire length.

AYRSHIRE CLOSE, BARWELL
For its entire length.

ANGUS ROAD, BARWELL
For its entire length.

JERSEY WAY, BARWELL
For its entire length.

BLACKBURN ROAD, BARWELL
For its entire length.

BOSTON WAY, BARWELL
For its entire length.

MARYLAND CLOSE, BARWELL
For its entire length.

WASHINGTON CLOSE, BARWELL
For its entire length.

CHARLESTON CRESCENT, BARWELL
For its entire length.

LINCOLN ROAD, BARWELL
For its entire length.

CHAPEL MEWS, BARWELL
For its entire length.

STANLEY STREET, BARWELL
For its entire length.

DOCTOR COOKES CLOSE, BARWELL
For its entire length.

THE BARRACKS, BARWELL
For its entire length.

SHOESMITH CLOSE, BARWELL
For its entire length.

HIGH STREET, BARWELL
From its junction with Malt Mill Bank to a point 340 metres southwest of its junction with Malt Mill Bank.

KIRKBY ROAD, BARWELL
From its junction with Stapleton Lane to its junction with Arthur Street.

STAPLETON LANE, BARWELL
From its junction with Malt Mill Bank to its junction with Cumberland Way

SHILTON ROAD, BARWELL
From its junction with Malt Mill Bank to its junction with Queen Street.

FRISWELL LANE, BARWELL
For its entire length.

TOWNEND ROAD, BARWELL
For its entire length.

MALT MILL BANK, BARWELL
For its entire length.

EAST GREEN, BARWELL
For its entire length.

THE COMMON SEAL of THE LEICESTERSHIRE)
COUNTY COUNCIL was hereunto affixed)
This INSERT DATE)
in the presence of :-)

THE LEICESTERSHIRE COUNTY COUNCIL
(VARIOUS ROADS, BARWELL, IN THE PARISH OF BARWELL)
(REVOCATION OF RESTRICTED ROAD AND IMPOSITION OF 20 MPH SPEED LIMIT)
ORDER 2017

The Leicestershire County Council ("the Council") in exercise of its powers under Section 84 and part IV of Schedule 9 of the Road Traffic Regulation Act 1984 ("the Act") and of all other enabling powers, after consultation with the Chief Officer of Police in accordance with Part III of Schedule 9 to the Act, hereby makes the following Order:-

1. This Order may be cited as "The Leicestershire County Council (Various Roads, Barwell) (Imposition of 20 MPH Speed Limit) Order 2017"and shall come into force on the fifteenth day of May 2017.
2. To revoke the Restricted Road Status on the lengths of roads as specified in Schedule 1 to this Order
3. No person shall drive any motor vehicle at a speed exceeding 20 MPH on the lengths of roads as specified in Schedule 2 to this Order.

4. The plan annexed to this Order and marked drawing number 4225.000/Z1/1/8 is for identification purposes only.

SCHEDULE 1

REVOCATION OF RESTRICTED ROAD STATUS

Stanley Street, Barwell
For its entire length

Doctor Cookes Close, Barwell
For its entire length

The Barracks, Barwell
For its entire length

Shoesmith Close, Barwell
For its entire length

High Street, Barwell
From its junction with Malt Mill Bank to a point 340 metres south its junction with Malt Mill Bank

Kirkby Road, Barwell
From its junction with Stapleton Lane to a point 172 metres north east of its junction with Stapleton Lane

Stapleton Lane, Barwell
From its junction with Malt Mill Bank to a point 126 metres north west of its junction with Malt Mill Bank.

Shilton Road, Barwell
From its junction with Malt Mill Bank to its junction with King Street

Friswell Lane, Barwell
For its entire length

Townend Road, Barwell
For its entire length

Malt Mill Bank, Barwell
For its entire length

East Green, Barwell
For its entire length

SCHEDULE 2

IMPOSITION OF 20 MPH SPEED LIMIT

Stanley Street, Barwell
For its entire length

Doctor Cookes Close, Barwell
For its entire length

The Barracks, Barwell
For its entire length

Shoesmith Close, Barwell
For its entire length

High Street, Barwell
From its junction with Malt Mill Bank to a point 340 metres south its junction with Malt Mill Bank

Kirkby Road, Barwell
From its junction with Stapleton Lane to a point 172 metres north east of its junction with Stapleton Lane

Stapleton Lane, Barwell
From its junction with Malt Mill Bank to a point 126 metres north west of its junction with Malt Mill Bank.

Shilton Road, Barwell
From its junction with Malt Mill Bank to its junction with King Street

Friswell Lane, Barwell
For its entire length

Townend Road, Barwell
For its entire length

Malt Mill Bank, Barwell
For its entire length

East Green, Barwell
For its entire length

THE COMMON SEAL of THE LEICESTERSHIRE)
COUNTY COUNCIL was hereunto affixed)
this second day of May 2017 in the presence of :-)

Authorised Signatory

33623

Barwell

NOTES:

Proposed 20mph speed limit previously consulted on and approved for implementation

Disclaimer:

Other restrictions not shown on this plan are not part of the proposed scheme and therefore will not change

This plan is for graphical representation only and does not form part of the final legal order

REVISION APPROVED	AMENDMENT	SIGNED/DATE	REV.
	Traffic management proposals amended on Stapleton Lane and High Street	RD 08/05	B
	Traffic management proposals added to drawing, legend updated accordingly	RD 30/10	A

Leicestershire County Council

ENVIRONMENT AND TRANSPORT DEPARTMENT

INVESTOR IN PEOPLE

PHIL CROSSLAND
DIRECTOR

LEICESTERSHIRE HIGHWAYS

FS 33973

CLIENT: SUSTAINABLE TRAVEL GROUP

TITLE: PROPOSED TRANSPORT IMPROVEMENTS LINK 14 BARWELL VILLAGE CENTRE 20MPH ZONE

DRAWING NUMBER		SCALE	
4225.000/Z1/1/8		NOT TO SCALE	
PREPARED BY:	S. TUNNICLIFFE	DATE:	27th January 2017
CHECKED BY:	A. SMITH	SIZE:	A3
APPROVED BY:	M.O'CONNOR	CORR. FILE:	

AUTOCAD PROJECT DIR:	N:\HINCKLEY PACKAGE AREA ZONE 3\Drawings
AUTOCAD FILENAME:	4225\4225.000-Z1-1-8

COUNTY HALL * GLENFIELD * LEICESTER * LE3 8RJ
Tel No : 0116 3050001 | Direct Dial : 0116 3050001
E.Mail address: steven.tunnicliffe@leics.gov.uk | www.leics.gov.uk

MAPINFO (C) Leicestershire County Council
This map is reproduced from Ordnance Survey material with the permission of Ordnance Survey on behalf of the Controller of Her Majesty's Stationery Office © Crown copyright. Unauthorised reproduction infringes Crown copyright and may lead to prosecution or civil proceedings. Leicestershire County Council 100019271. Published 2015.