THE LEICESTERSHIRE COUNTY COUNCIL (BRAUNSTONE LANE, BRAUNSTONE LANE EAST AND NARBOROUGH ROAD SOUTH, BRAUNSTONE, DISTRICT OF BLABY) (IMPOSITION OF 40MPH AND 50MPH SPEED LIMIT) ORDER 2026

The Leicestershire County Council ("the Council") in exercise of its powers under Sections 5, 84 and Part IV of Schedule 9 of the Road Traffic Regulation Act 1984 ("the Act") and of all other enabling powers, after consultation with the Chief Officer of Police in accordance with Part III of Schedule 9 to the Act, hereby makes the following Order:-

1. This Order may be cited as "The Leicestershire County Council (Narborough Road South, Braunstone Lane and Braunstone Lane East, Braunstone), District of Blaby) (Imposition of 40mph and 50mph Speed Limit) Order 2026"

2. The Order shall come into force on the sixteenth day of November 2026

3. The Order referred to in Schedule 1 to this Order is hereby revoked in full

4. The Order referred to in Schedule 2 to this Order is hereby revoked in part

5. No person shall drive any motor vehicle at a speed exceeding 40 MPH on the lengths of roads as specified in Schedule 3 to this Order

6. No person shall drive any motor vehicle at a speed exceeding 50 MPH on the lengths of roads as specified in Schedule 4 to this Order

7. The plan annexed to this Order and marked drawing number TM5184/T1/1 is for identification purposes only.

SCHEDULE 1

REVOCATION IN FULL

THE LEICESTERSHIRE COUNTY COUNCIL (NARBOROUGH ROAD SOUTH (PART) (A46) PARISHES OF ENDERBY AND BRAUNSTONE) (50 M.P.H SPEED LIMIT) ORDER 1993

SCHEDULE 2

REVOCATION IN PART

THE LEICESTERSHIRE COUNTY COUNCIL (BRAUNSTONE, DISTRICT OF BLABY - NARBOROUGH ROAD SOUTH AND BRAUNSTONE LANE JUNCTION IMPROVEMENTS) (REVOCATION AND IMPOSITION OF PROHIBITION OF WAITING AND UTURNS, CYCLEWAYS, BUS LANE AND AHEAD ONLY LANES AND EXTENSION OF 40 M,P.H. SPEED LIMIT ORDER 2005

SCHEDULE 7
40 MPH SPEED LIMIT

Narborough Road South (A5460) - city bound carriageway. From a point 53 metres South-west of the centre line of Cleverleys Avenue junction in a generally south westerly direction for a distance of 90 metres

SCHEDULE 3

IMPOSITION OF 40MPH SPEED LIMIT

Braunstone Lane, Braunstone - From its junction with Narborough Road South to a point 28 metres north-west of its junction with Narborough Road South
Braunstone Lane East, Braunstone - From its junction with Narborough Road South to a point 83 metres south east of its junction with Narborough Road South
Narborough Road South, Braunstone (South West Bound) - From a point 54 metres north-east of its junction with Braunstone Lane East (at the City/County Boundary) to its junction with Braunstone Lane East
Narborough Road South, Braunstone (South-West Bound) - From its junction with Braunstone Lane East to a point 74m south east of its junction with Braunstone Lane East
Narborough Road South, Braunstone (North-East Bound) - From a point 443m south west of its junction with Braunstone Lane to its junction with Braunstone Lane
Narborough Road South, Braunstone (North-East Bound) - From its junction with Braunstone Lane to a point 43 metres north-east of its junction with Braunstone Lane (at the City / County Boundary)


SCHEDULE 4

IMPOSITION OF 50 MPH SPEED LIMIT

Narborough Road South, Braunstone (South-West Bound) - From a point 74m south-east of its junction with Braunstone Lane East to its roundabout junction with Fosse Park Avenue
Roundabout at the junction of Fosse Park Avenue and Narborough Road South - For its entire circulatory carriageway
Narborough Road South, Braunstone (North-East Bound) - From its roundabout junction with Fosse Park Avenue to a point 443m south-west of its junction with Braunstone Lane

THE COMMON SEAL of THE LEICESTERSHIRE)
COUNTY COUNCIL was hereunto affixed)
This fifth day of November 2026)
in the presence of :-)



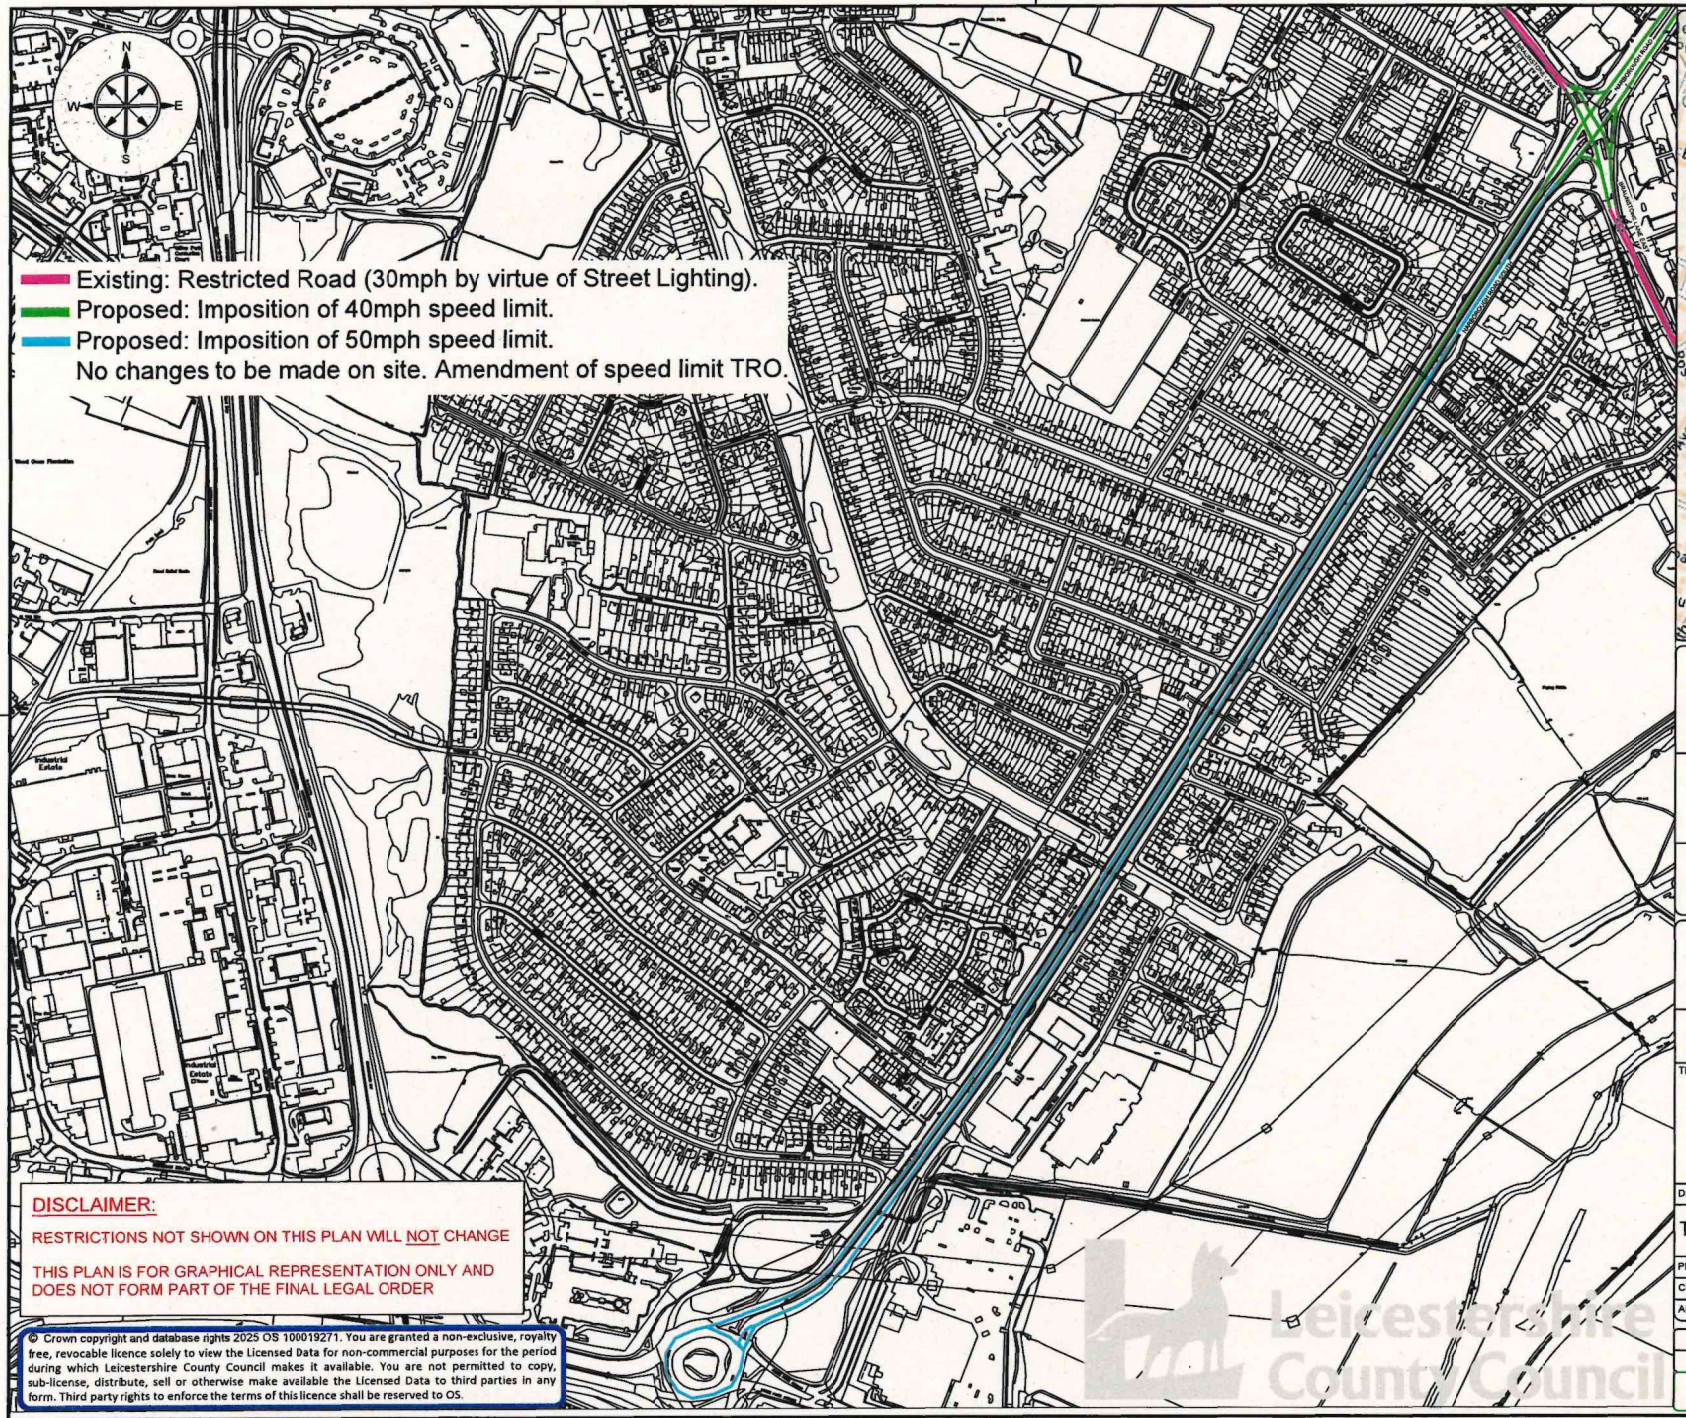



DISCLAIMER:

RESTRICTIONS NOT SHOWN ON THIS PLAN WILL NOT CHANGE

THIS PLAN IS FOR GRAPHICAL REPRESENTATION ONLY AND DOES NOT FORM PART OF THE FINAL LEGAL ORDER

© Crown copyright and database rights 2025 OS 100019271. You are granted a non-exclusive, royalty free, revocable licence solely to view the Licensed Data for non-commercial purposes for the period during which Leicestershire County Council makes it available. You are not permitted to copy, sub-license, distribute, sell or otherwise make available the Licensed Data to third parties in any form. Third party rights to enforce the terms of this licence shall be reserved to OS.

Leicestershire County Council

ENVIRONMENT AND TRANSPORT DEPARTMENT

ANN CARRUTHERS DIRECTOR

NETWORK MANAGEMENT DEVELOPMENT & GROWTH

NARBOROUGH ROAD SOUTH

TITLE:

40MPH SPEED LIMIT ORDER

DRAWING NUMBER		SCALE
TM5184/T1/1		NTS
PREPARED BY:	JW	DATE: SEP 2026
CHECKED BY:	CC	SIZE : A3
APPROVED BY:	GN	CORR. FILE :

COUNTY HALL * GLENFIELD * LEICESTER * LE3 8ST
Tel: 01163 050001
www.leicestershire.gov.uk