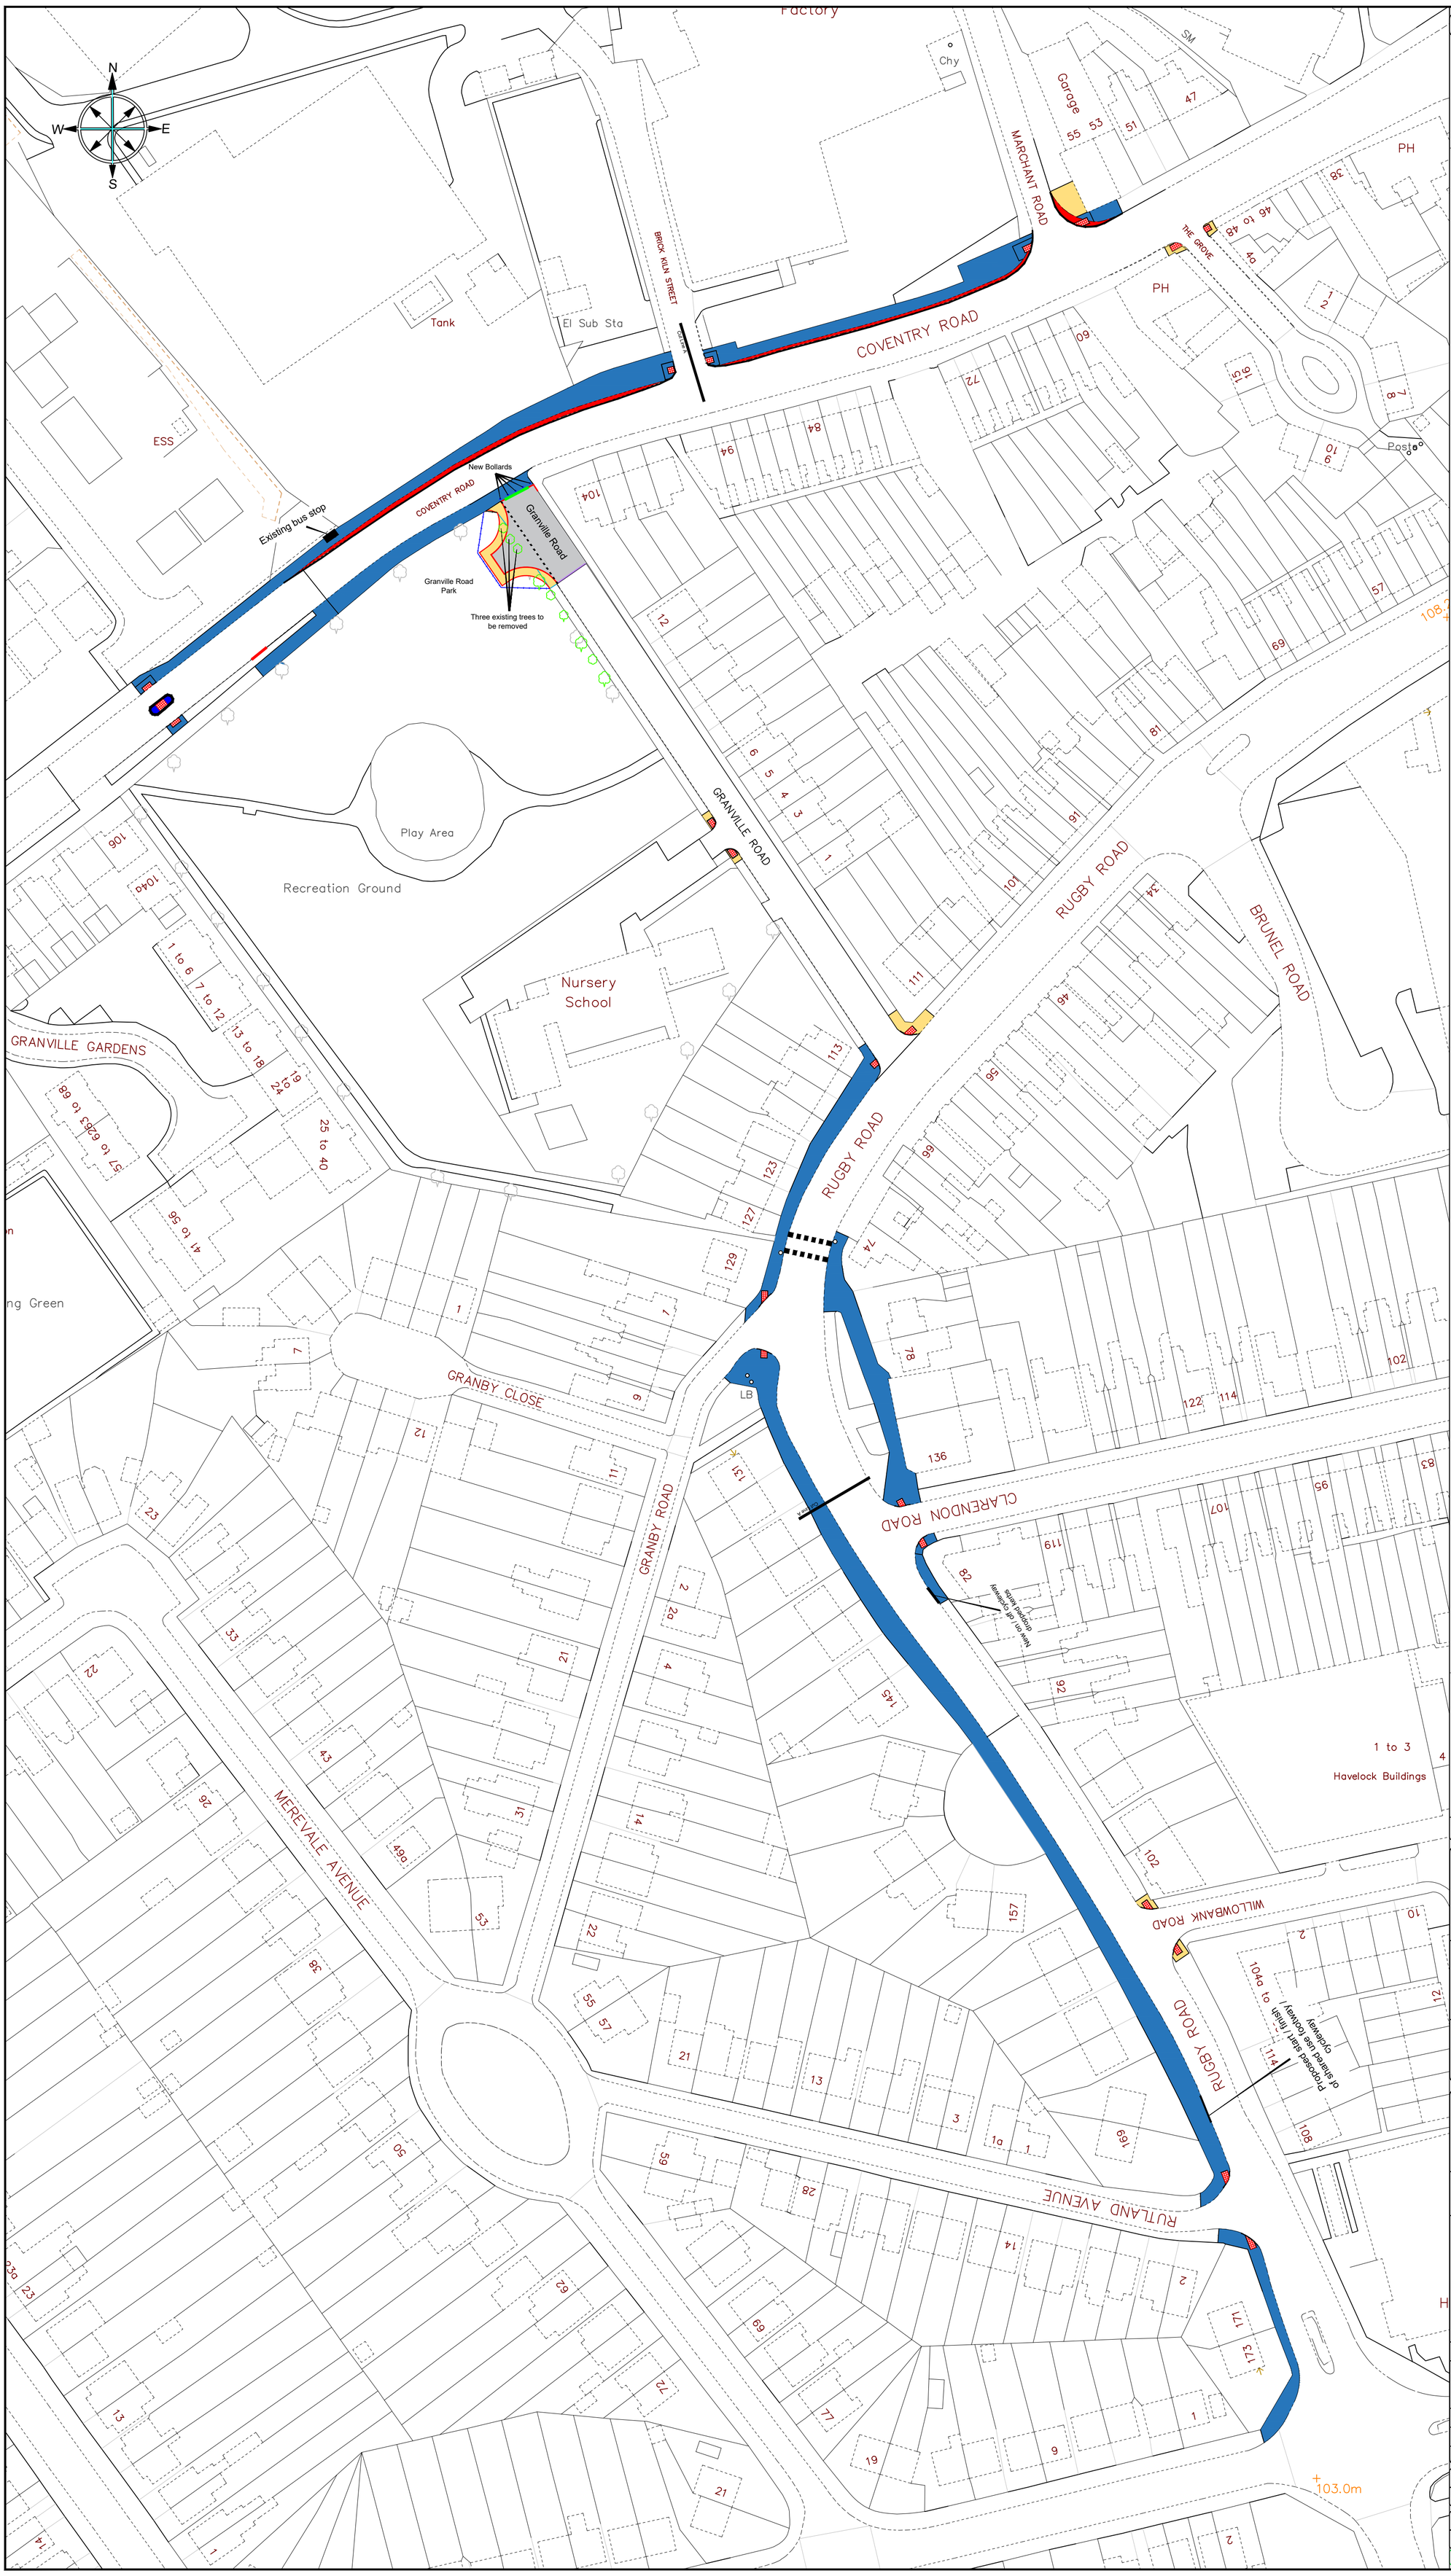

NOTES:

1. ALL DIMENSIONS ARE IN METRES. ALL LEVELS ARE IN METRES ABOVE ORDNANCE DATUM.
2. THIS DRAWING IS TO BE READ PARTICULARLY IN CONJUNCTION WITH THE FOLLOWING DRAWINGS:-

- Buff coloured tactile paving crossing point
- Footway
- New Bollard
- Carriageway Surfacing
- Dropped Kerbs
- New Fencing
- Kerbline to be removed
- Footway / Cycleway
- Footway / Cycleway widening
- New Kerbline
- Dropped kerbs to be replaced with full height
- Pedestrian refuge crossing point
- Upgrading existing Pelican crossing to a Toucan Crossing

REVISION APPROVED	AMENDMENT	SIGNED/DATE	REV.

Leicestershire County Council

ENVIRONMENT AND TRANSPORT DEPARTMENT

ANN CARRUTHERS
DIRECTOR

LEICESTERSHIRE HIGHWAYS

FS 33973

CLIENT:
ASSETS & MAJOR PROGRAMMES TEAM

TITLE:
HINCKLEY SHARED WALKING & CYCLING LINK
GRANVILLE ROAD,
RUGBY ROAD,
COVENTRY ROAD,
OVERVIEW

DRAWING NUMBER	SCALE
HINCKLEYZ4-004/H1/1/1	NOT TO SCALE

PREPARED BY:	S. TUNNICLIFFE	DATE:	19th September 2019
CHECKED BY:	W. RAMSELL	SIZE:	A1
APPROVED BY:	S. DANBY	CORR. FILE:	

AUTOCAD PROJECT DIR:	N:\HINCKLEYZ4-007 HINCKLEY, RUGBY ROAD
AUTOCAD FILENAME:	

COUNTY HALL * GLENFIELD * LEICESTER * LE3 8RJ
Tel No : 0116 3050001 | Direct Dial : 0116 305****
E.Mail address: **********@leics.gov.uk | www.leicestershire.gov.uk

NOTES:

1. **ALL DIMENSIONS ARE IN METRES. ALL LEVELS ARE IN METRES ABOVE** ORDNANCE DATUM.
2. THIS DRAWING IS TO BE READ PARTICULARLY IN CONJUNCTION WITH **THE FOLLOWING DRAWINGS**:-

Buff coloured tactile paving crossing point

Footway

Upgrading existing Pelican crossing to a Toucan Crossing

Footway / Cycleway

REVISION APPROVED	AMENDMENT	SIGNED/DATE	REV.

Leicestershire County Council

ENVIRONMENT AND TRANSPORT DEPARTMENT

ANN CARRUTHERS DIRECTOR

LEICESTERSHIRE HIGHWAYS

FS 33973

CLIENT: ASSETS & MAJOR PROGRAMMES TEAM

TITLE:

RUGBY ROAD
HINCKLEY
WALKING AND CYCLING LINK
CONSULTATION DRAWING

DRAWING NUMBER		SCALE
HINCKLEYZ4-007/H1/1/1		NOT TO SCALE
PREPARED BY:	S. TUNNICLIFFE	DATE: 2nd October 2019
CHECKED BY:	W. RAMSELL	SIZE: A1
APPROVED BY:	S. DANBY	CORR. FILE:

AUTOCAD PROJECT DIR: N:\HINCKLEYZ4-007 HINCKLEY, RUGBY ROAD
AUTOCAD FILENAME:

COUNTY HALL * GLENFIELD * LEICESTER * LE3 8RJ
Tel No : 0116 3050001 Direct Dial : **0116 305****
E.Mail address: **********@leics.gov.uk www.leicestershire.gov.uk

MICROFICHE SCALE 100mm x 150mm NORMAL/NPS

© Crown copyright 2016. All rights reserved. Use of this image is limited to viewing on-line and printing for copy. Leicestershire County Council. 100019271

0,0 S:\PUBLIC\ACAD 2016 STD DRAWING BORDERS\2016 (m) LEICESTERSHIRE HIGHWAYS BORDERS..\A1DB (m) JAN 2016

NOTES:

1. ALL DIMENSIONS ARE IN METRES. ALL LEVELS ARE IN METRES ABOVE ORDNANCE DATUM.
2. THIS DRAWING IS TO BE READ PARTICULARLY IN CONJUNCTION WITH THE FOLLOWING DRAWINGS:-

- Buff coloured tactile paving crossing point
- Footway
- Footway / Cycleway
- Footway / Cycleway widening
- Pedestrian refuge crossing point
- New fencing
- Dropped kerbs to be replaced with full height

REVISION APPROVED	AMENDMENT	SIGNED/DATE	REV.

Leicestershire County Council

ENVIRONMENT AND TRANSPORT DEPARTMENT

ANN CARRUTHERS
DIRECTOR

LEICESTERSHIRE HIGHWAYS

FS 33973

CLIENT:
ASSETS & MAJOR PROGRAMMES TEAM

TITLE:
COVENTRY ROAD
HINCKLEY
WALKING AND CYCLING LINK
CONSULTATION DRAWING

DRAWING NUMBER		SCALE
HINCKLEYZ4-008/Z1/1/1		NOT TO SCALE
PREPARED BY:	S. TUNNICLIFFE	DATE: 1st October 2019
CHECKED BY:	W. RAMSELL	SIZE: A1
APPROVED BY:	S. DANBY	CORR. FILE:

AUTOCAD PROJECT DIR: N:\HINCKLEYZ4-007 HINCKLEY, RUGBY ROAD
AUTOCAD FILENAME:

COUNTY HALL * GLENFIELD * LEICESTER * LE3 8RJ
Tel No : 0116 3050001 Direct Dial : 0116 305****
E.Mail address: *********@leics.gov.uk www.leicestershire.gov.uk

© Crown copyright 2016. All rights reserved. Use of this image is limited to viewing on-line and printing for copy. Leicestershire County Council. 100019271.

0,0,0 S:\PUBLIC\ACAD 2016 STD DRAWING BORDERS\2016 (m) LEICESTERSHIRE HIGHWAYS BORDERS..\A1DB (m) JAN 2016

ORIGINAL SCALE 500mm x 15mm INCREMENTS