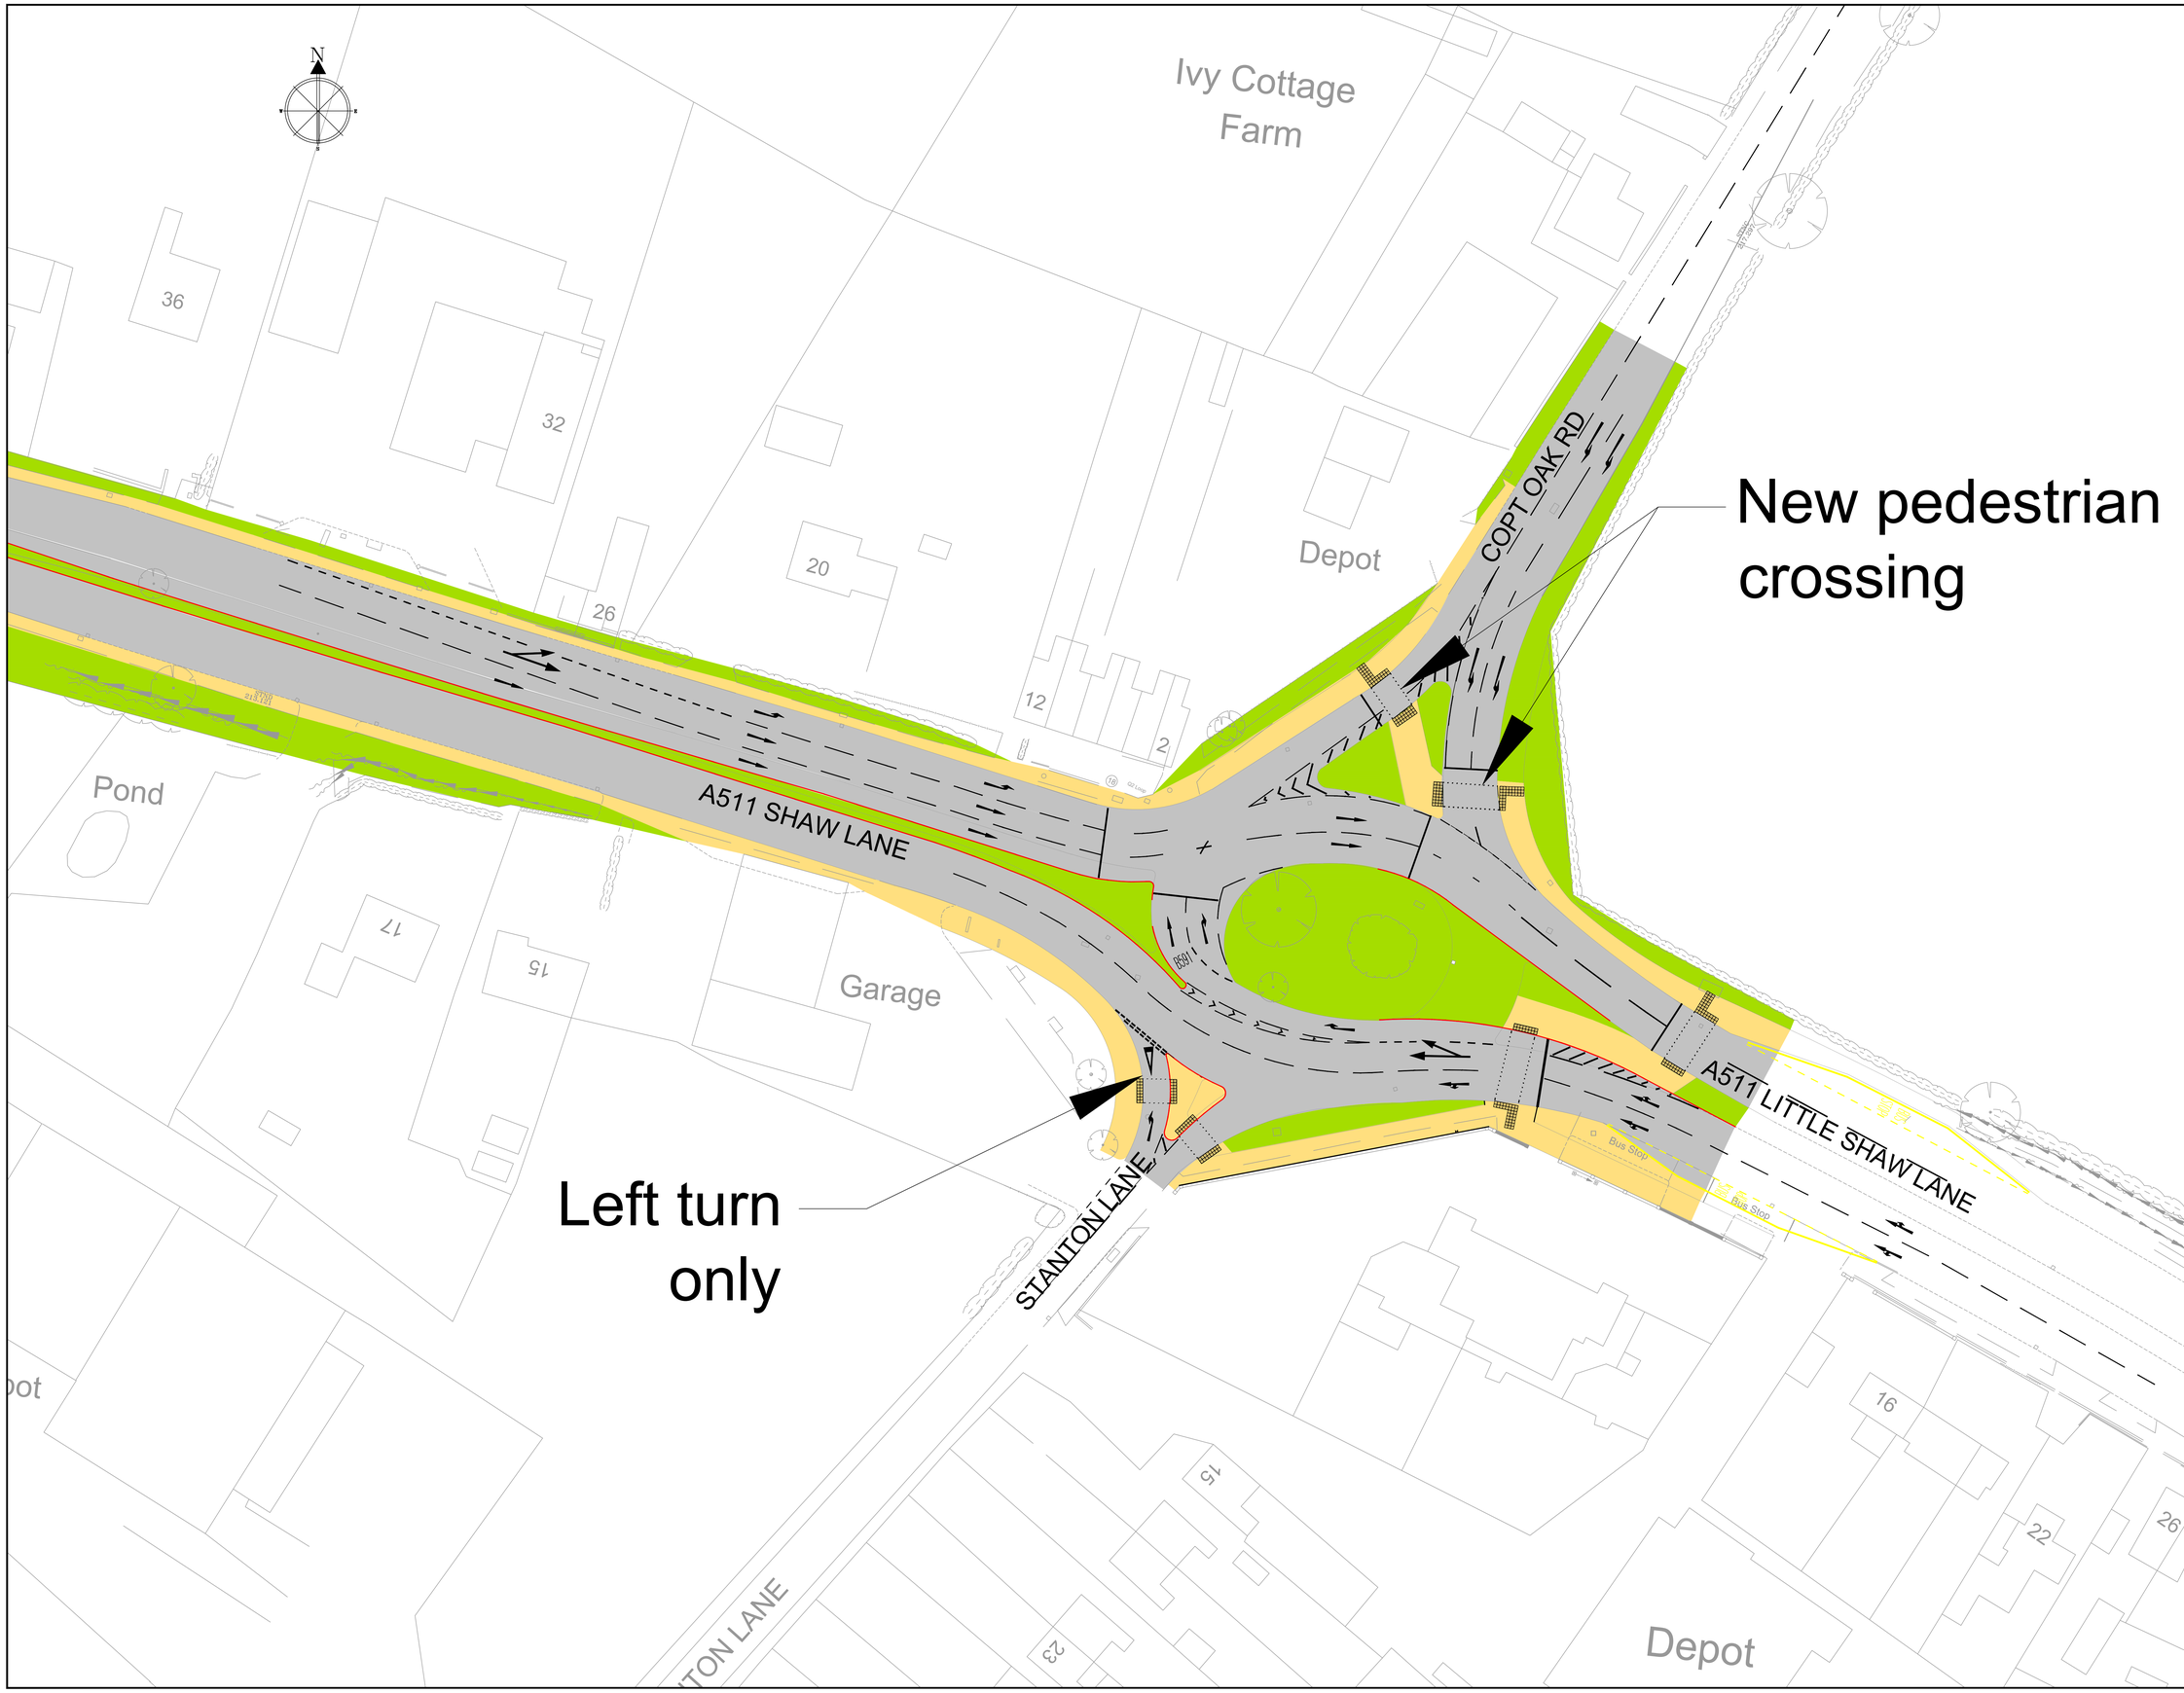

NOTES:

ALL LEVELS RELATE TO ORDNANCE SURVEY DATUM, DERIVED BY GPS (THEY MAY NOT CORRELATE WITH ORDNANCE SURVEY BENCHMARK VALUES)

ALL COORDINATES RELATE TO ORDNANCE SURVEY OSGB36 TRANSVERSE MERCATOR PROJECTION, REFIXED USING GPS FROM THE NATIONAL GPS NETWORK. HOWEVER, THE LOCAL SCALE FACTOR HAS BEEN REMOVED TO ALLOW REAL DISTANCES TO BE MEASURED.

ANY ERRORS OR OMISSIONS ON DRAWINGS TO BE REPORTED TO LCC ENGINEER / PM AS SOON AS IDENTIFIED.

Key:

- New kerb line
- Road marking
- Footway
- Carriageway
- Extents of works

This map is reproduced from Ordnance Survey material with the permission of Ordnance Survey on behalf of the Controller of Her Majesty's Stationery Office © Crown copyright. Unauthorised reproduction infringes Crown copyright and may lead to prosecution or civil proceedings. Leicestershire County Council 100019271 Published 2019.

REVISION APPROVED	AMENDMENT	SIGNED/DATE	REV.

Leicestershire County Council

ANN CARRUTHERS
DIRECTOR

ENVIRONMENT AND
TRANSPORT DEPARTMENT

LEICESTERSHIRE HIGHWAYS

FS 33673

CLIENT: Assets and Major Programmes

TITLE:
A511 GROWTH CORRIDOR
FEASIBILITY LAYOUT
A511/FLYING HORSE
Consultation Drawing

DRAWING NUMBER		SCALE
MRN A511-000_Flying Horse/H1/1/1		NOT TO SCALE
PREPARED BY:	B Wilson	DATE: 18/09/2019
CHECKED BY:	A Dunn	SIZE : A0
APPROVED BY:	J Walker & P Clarke	CORR. FILE : MRN A511-000
AUTOCAD PROJECT DIR:	N:\Proj Majors\MRN A511\PM\Crgn\Consultation\Flying Horse	
AUTOCAD FILENAME:	MRN A511-000_Flying Horse/H1/1/1	

COUNTY HALL * GLENFIELD * LEICESTER * LE3 8RJ
Tel:0116 305 0001 Direct Dial 0116 305 0001 Fax 0116 305 0001
E-Mail address: amp@leics.gov.uk www.leics.gov.uk